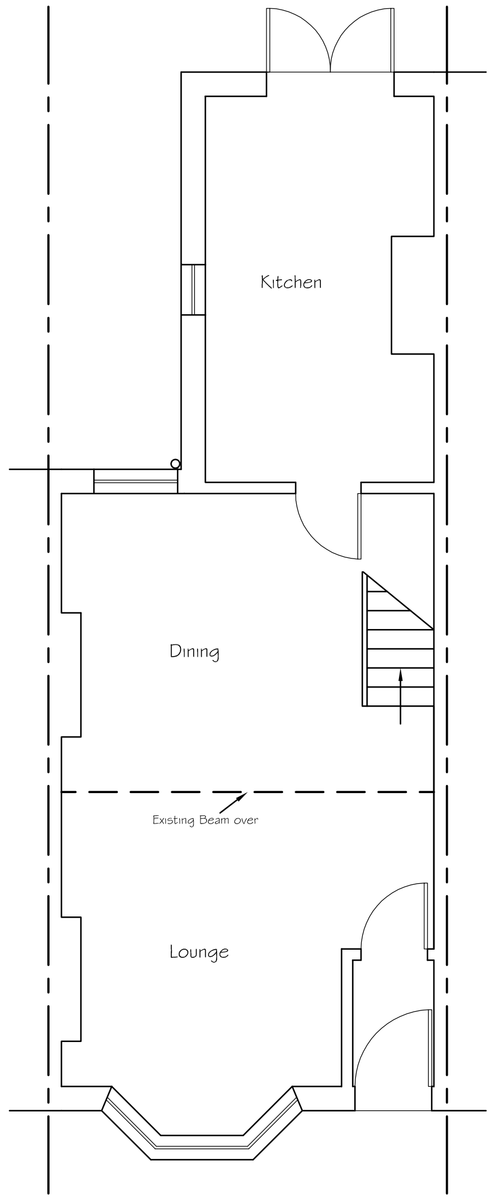

Existing Ground Floor Plan

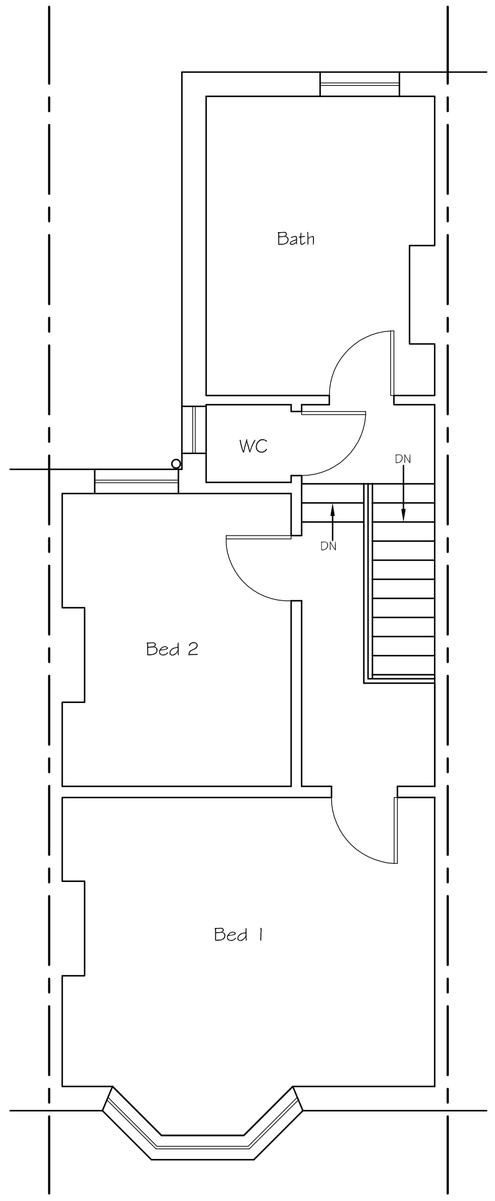

Existing First Floor Plan

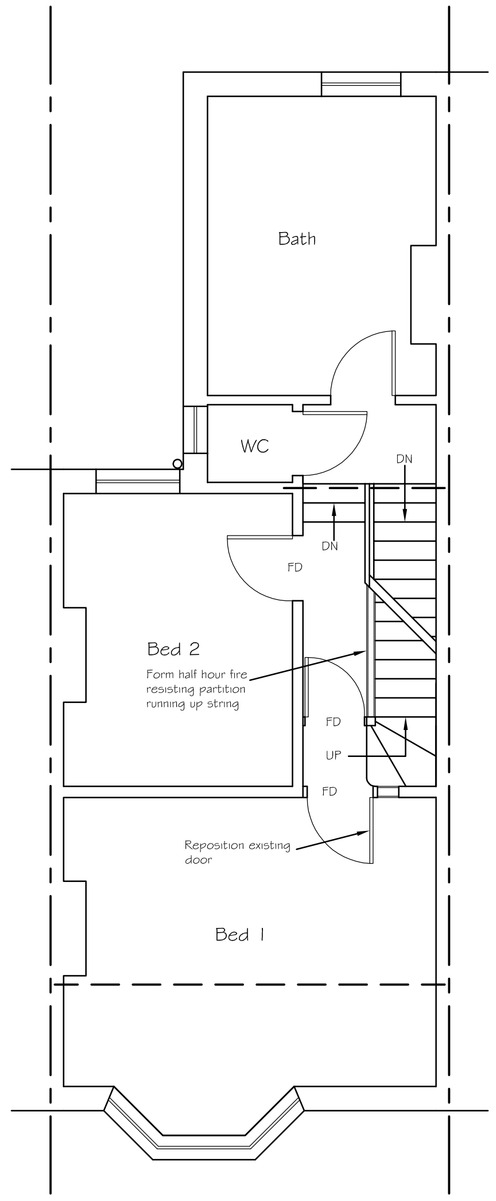

Proposed First Floor Plan

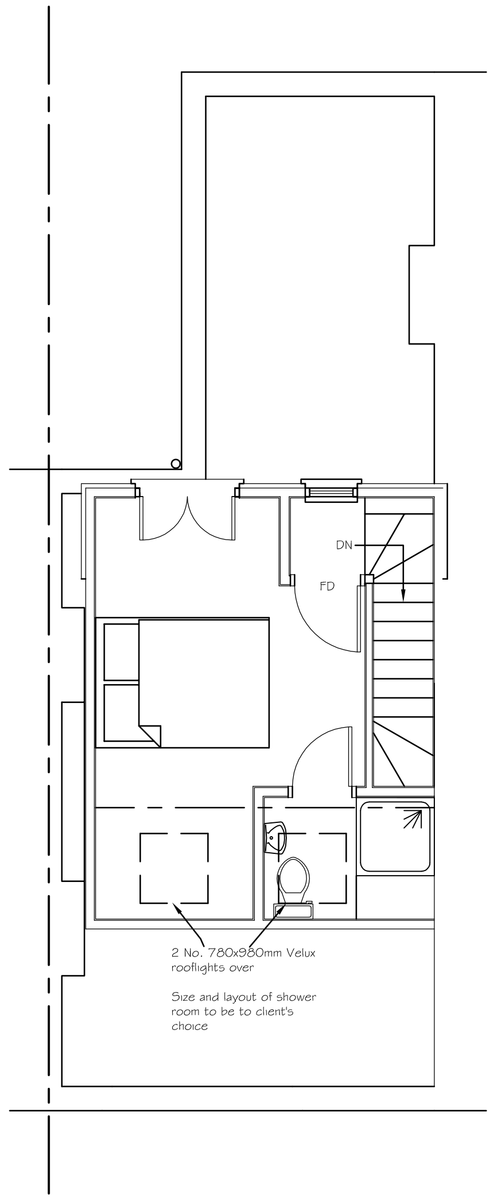

Proposed Second Floor Plan

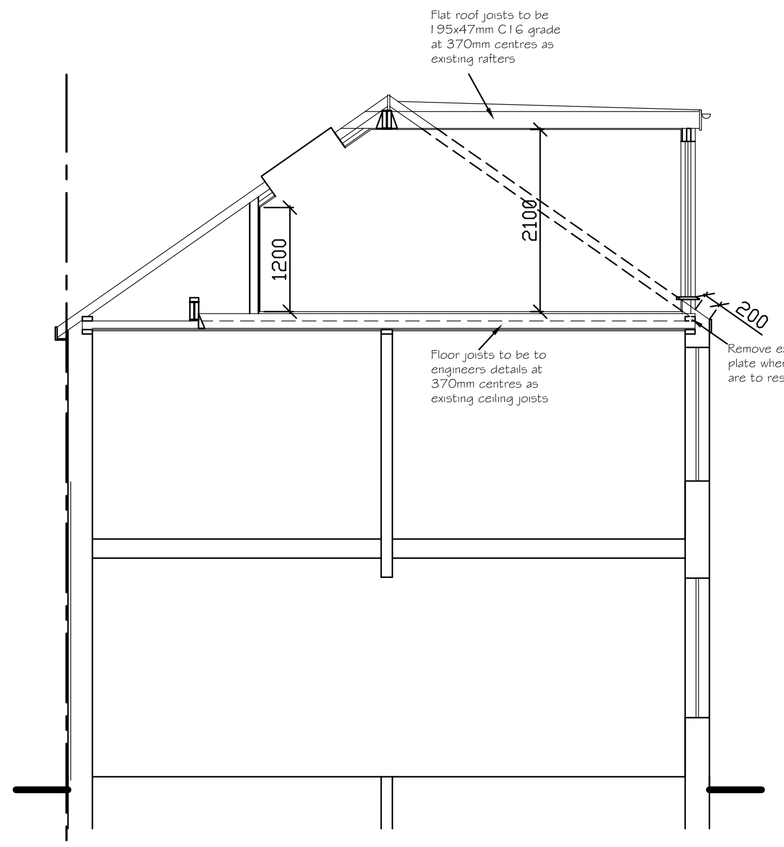

Cross Section

0 0.5 1 2 3 4 5 6 7 8 9 10

SCALE 1:50

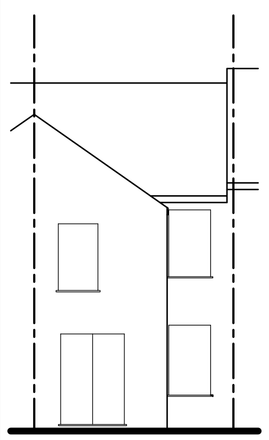

Existing Rear (East) Elevation

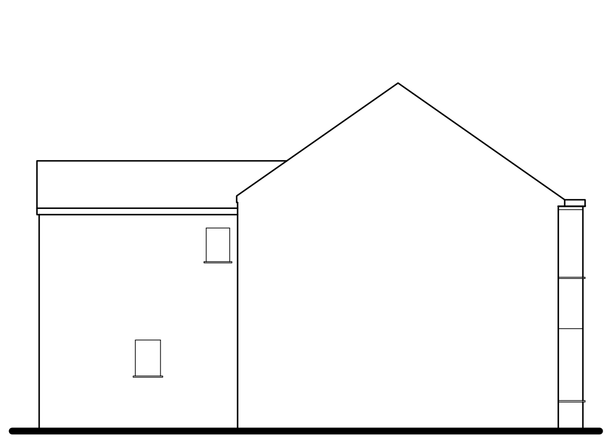

Existing Side (North) Elevation

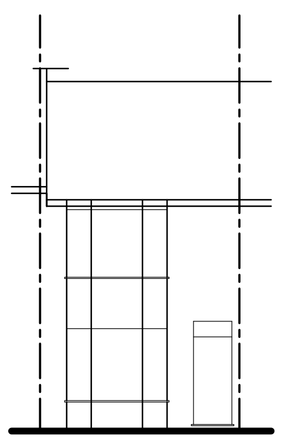

Existing Front (West) Elevation

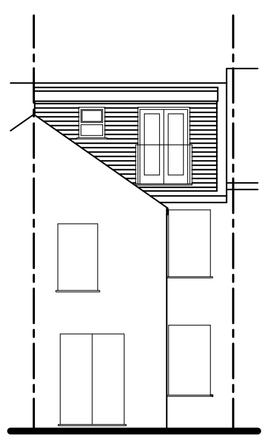

Proposed Rear (East) Elevation

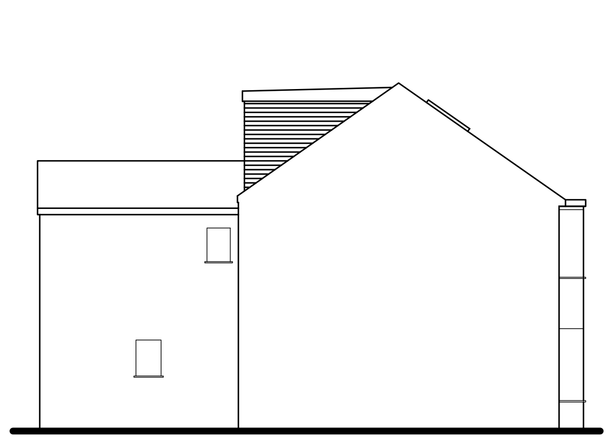

Proposed Side (North) Elevation

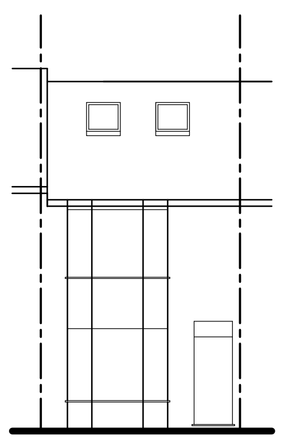

Proposed Front (West) Elevation

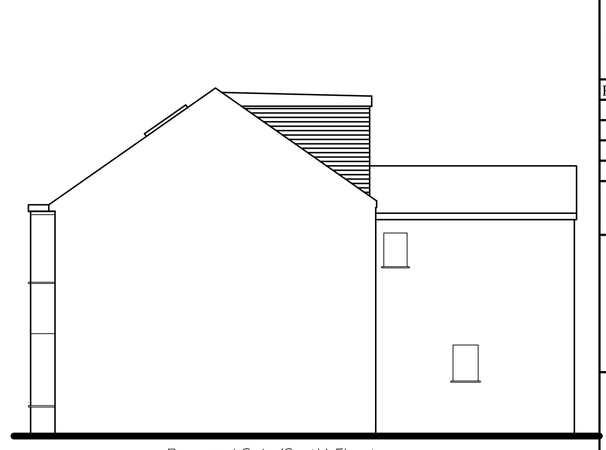

Proposed Side (South) Elevation

0 0.5 1 2 3 4 5 6 7 8 9 10

SCALE 1:100

Tony Rogers
Building Consultants
Address: 40 Dawn Crescent, Upper Beeding
West Sussex, BN44 3WH
Telephone: 01903 815225 Fax: 01903 815225

Rev.	Date:	Revision Description:

Client: Mr P Rhymes

Address: 70 Southview Road
Southwick
West Sussex
BN42 4TT

Project: Proposed room in roof

Scale: 1:50 1:100
Paper Size A1

Date: September 2016

Drawing No: 16/1169/01

Drawn By: AWR

Revision: