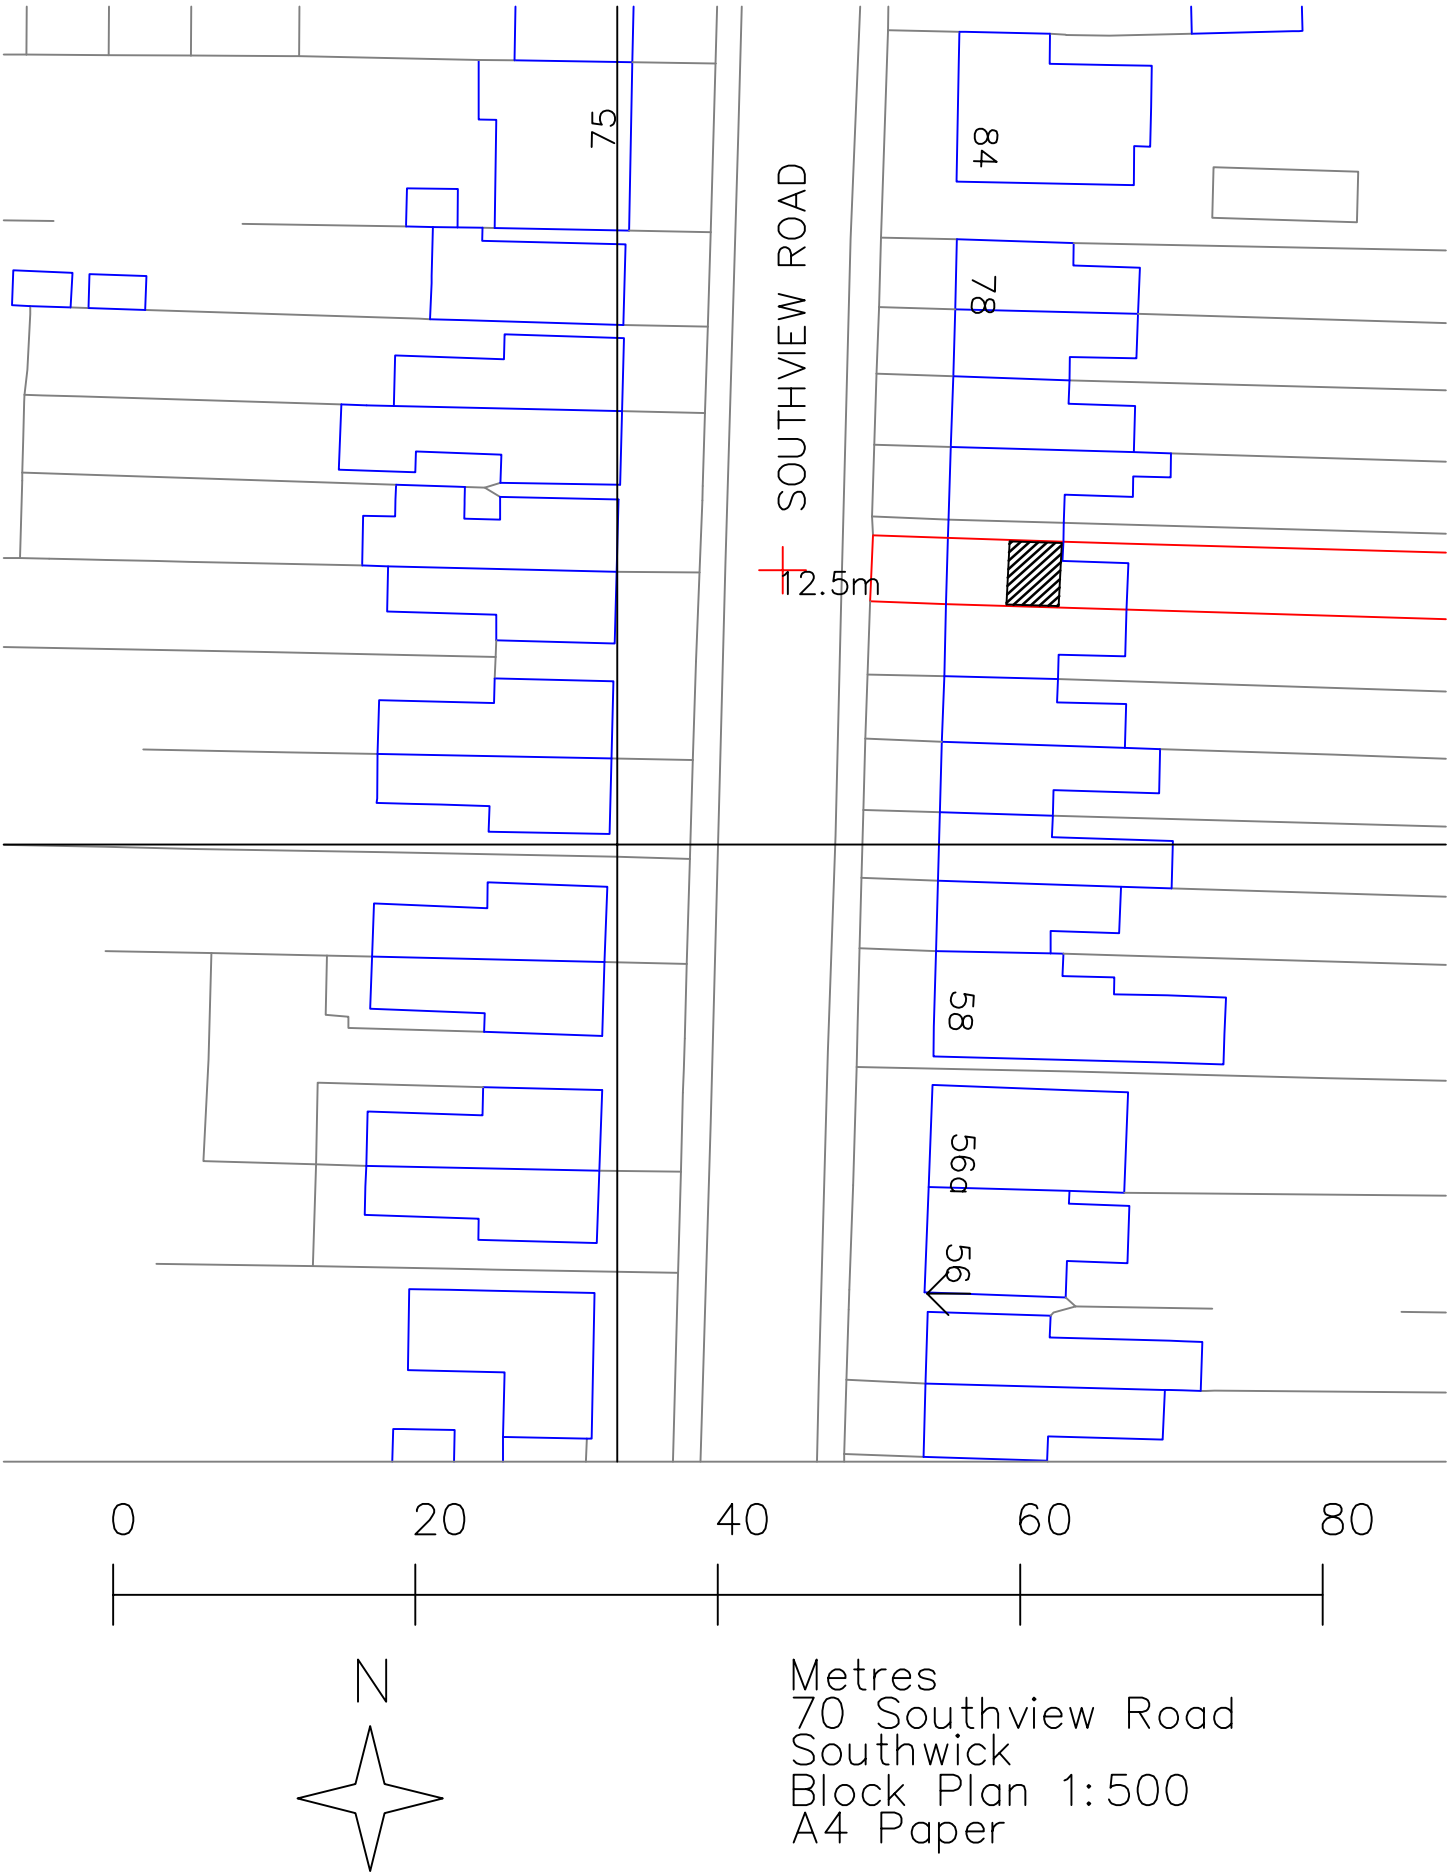
75
SOUTHVIEW ROAD
84
78
12.5m
58
56a
56
0
20
40
60
80
N
Metres
70 Southview Road
Southwick
Block Plan 1:500
A4 Paper