



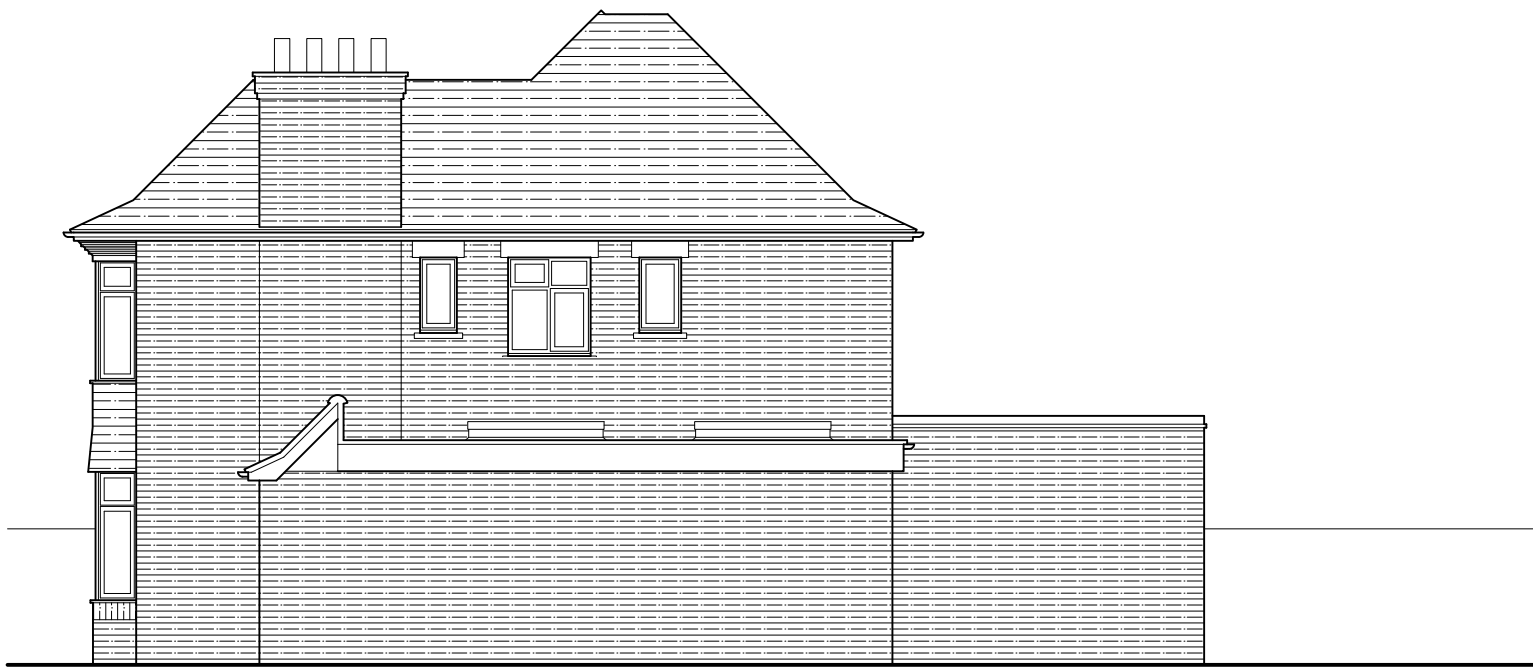

Proposed Side (north) Elevation
Scale 1:100



Proposed Rear (west) Elevation
Scale 1:100

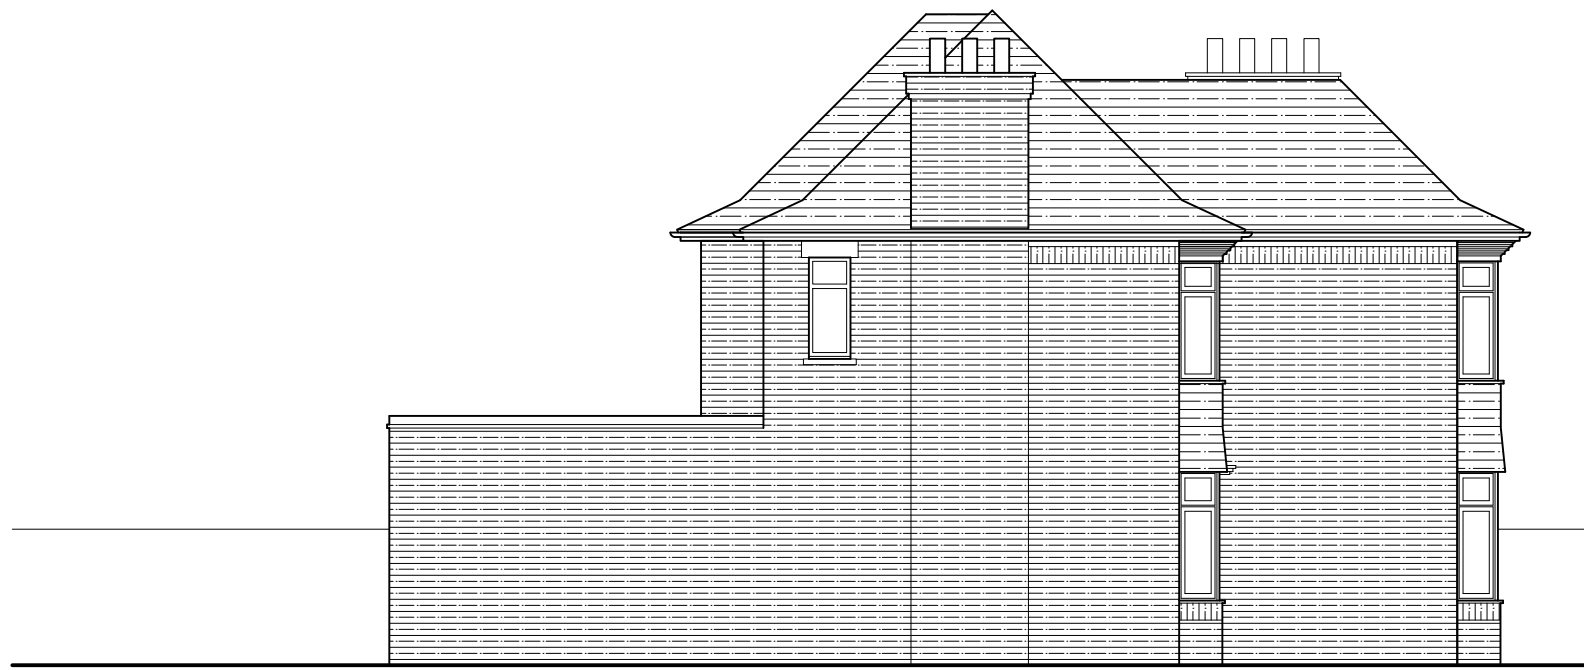

Proposed Side (south) Elevation
Scale 1:100



Proposed Front (east) Elevation
Scale 1:100



Existing Side (north) Elevation
Scale 1:100



Existing Rear (west) Elevation
Scale 1:100



Existing Side (south) Elevation
Scale 1:100



Existing Front (east) Elevation
Scale 1:100

A Option 2 selected, extension
deepened, side extension roof revised. 20.05.26

Rev: Description: Date:

HORIZON DESIGN

ARCHITECTURAL TECHNOLOGY

Horizon Design Limited

4 High View

Worthing BN13 3DQ

01903 205868

info@horizon-design.co.uk

www.horizon-design.co.uk

Client:
Mr & Mrs Goreham

Project:
Extension & Alterations to:
7 First Avenue
Worthing
West Sussex
BN14 9NH

Drawing title:
Existing & Proposed Elevations

Scale:
1:100 @ A1

Date:
18.03.26

Drawn:
KWF

Drawing number:
3229-02

Revision:
A