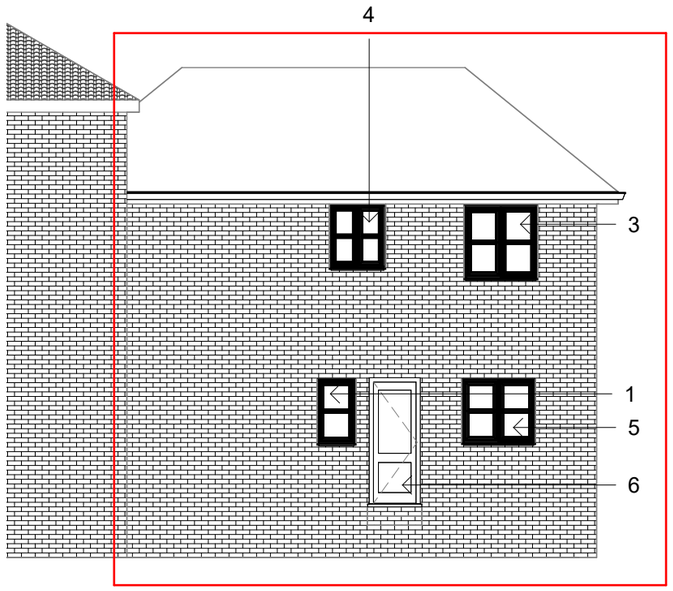

1 North Proposed

1 : 100

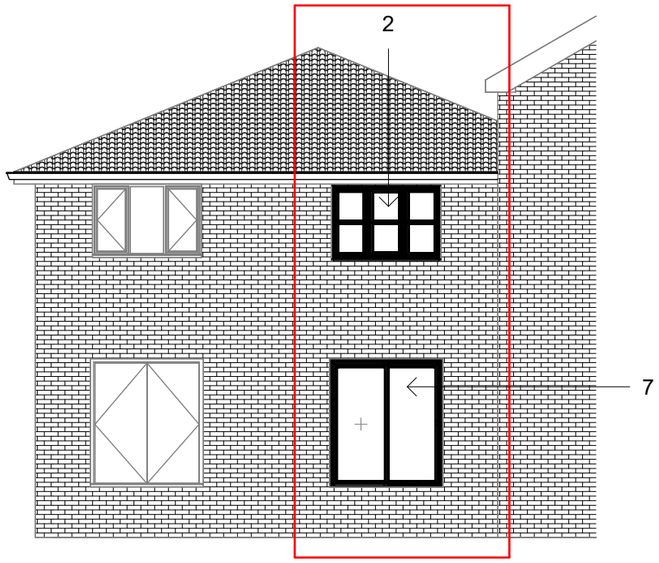

2 East Proposed

1 : 100

Window Style Schedule

Window Number	Window Type	Window Width (mm)	Window Height (mm)	Window Colour	Window Material	Window Glazing	Sealed Unit Depth
1	Type D	615	1055	Rosewood	PVCu	TUF Obscure Double - Charcoal Sticks	4-20-4
2	Type D & A	1763	1185	Rosewood	PVCu	STD Clear Double	4-20-4
3	Type D & A	1185	1185	Rosewood	PVCu	STD Clear Double	4-20-4
4	Type D & A	900	1035	Rosewood	PVCu	STD Clear Double	4-20-4
5	Type D & A	1185	1045	Rosewood	PVCu	STD Clear Double	4-20-4
6	Comp Door	835	2105	Rosewood	PVCu	STD Clear Double	4-20-4
7	Patio Door	1830	2080	Rosewood	PVCu	TUF Clear Double	4-20-4

Scale 1:100

2m 0m 2m 4m 6m 8m 10m

Scale 1:50

1m 0m 1m 2m 3m 4m 5m

Contract No.

FHI 113294

Site Address -
Flat 2 Shermanbury Court
Carnforth Road
Lancing, West Sussex
BN15 9RX

Drawing No.

2 of 8

Proposed Elevations

All Dimensions in mm

Scale: 1 : 100

Signed Off on - 23/02/2024

Review on - 28/02/2024

First Home Improvements
Station Road Industrial
Estate Lenwade Norfolk
NR9 5LY

© Drawings, associated documentation and intellectual property is protected under copyright law.
All documentation by First Home Improvements prohibits unauthorised actions such as (but not limited to) the re-issuing and re-production thereof without prior consent.