DO NOT SCALE FROM THIS DRAWING

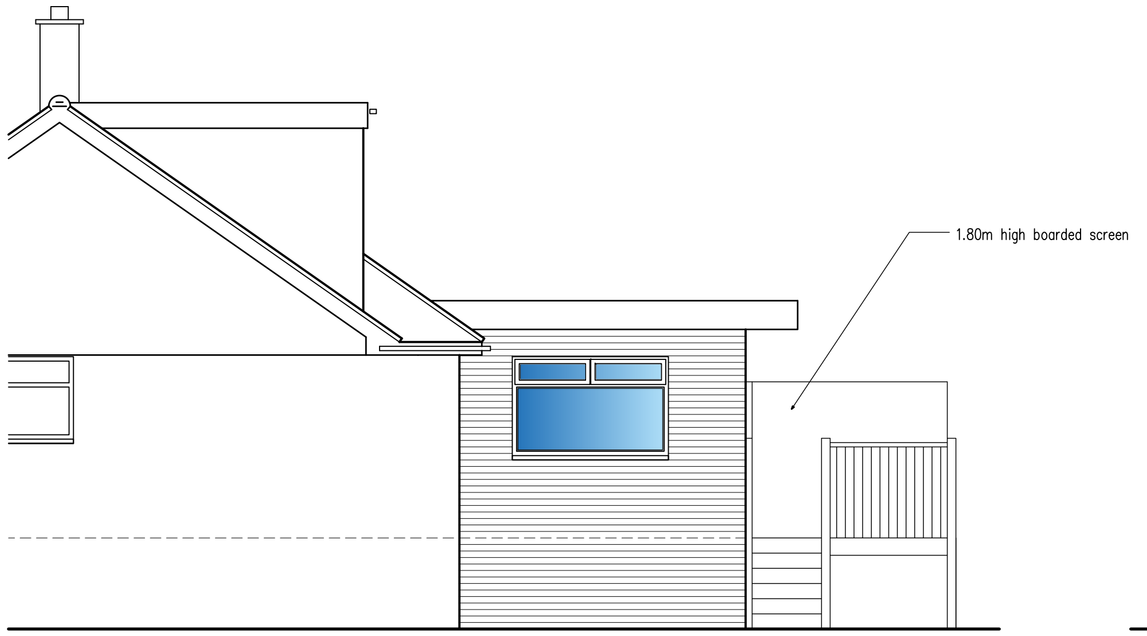

South Elevation



East Elevation

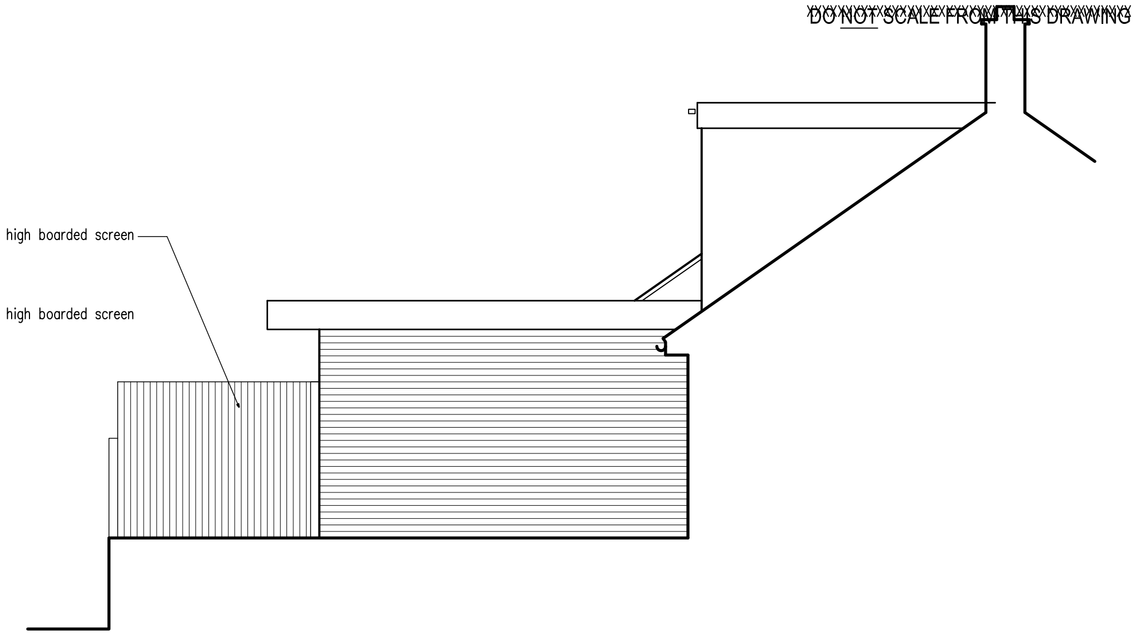

North Elevation

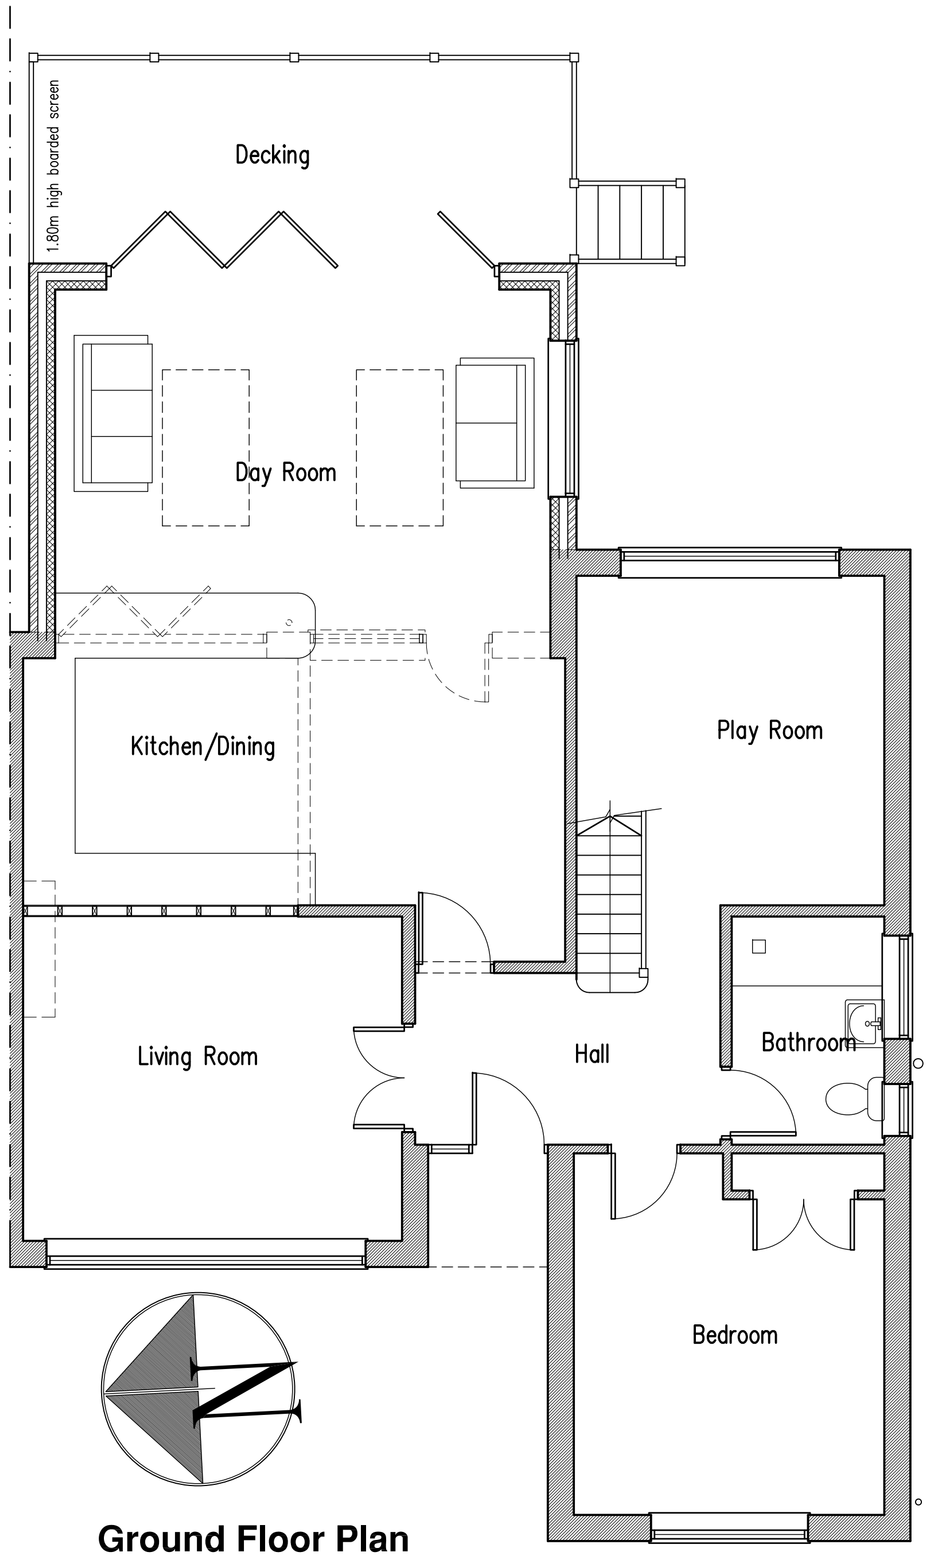

Ground Floor Plan

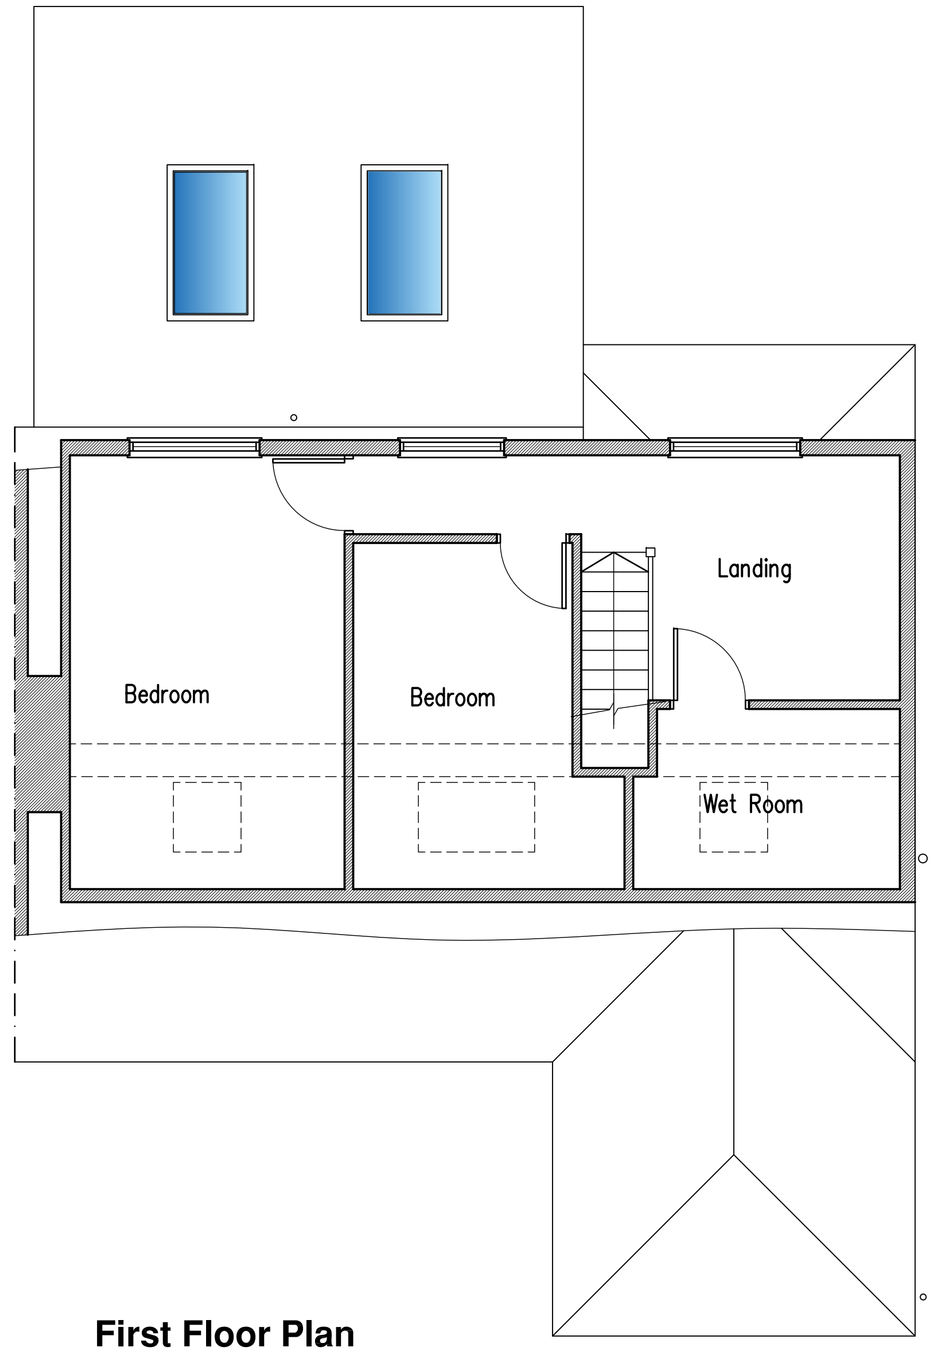

First Floor Plan

1m 2m 3m 4m 5m 6m 7m 8m 9m 10m
1:50 Scale Bar

A	17.06.21	1.8m high screen to north side of decking

Proposed Single Storey Rear Extension at: 2 Mill Hill Gardens, Shoreham-By-Sea, West Sussex

rja Planning & Building Consultants Ltd.
1st Floor
10 High Street
Shoreham-By-Sea
West Sussex BN43 5DA
t: 01273 467297 mob: 07971 375739
e: rex@rjapbc.co.uk web: www.rjapbc.co.uk

Chartered Institute of Architectural Technologists

PROJECT: 2 Mill Hill Gardens, Shoreham-By-Sea, West Sussex
DRAWING TITLE: Proposed Floor Plans & Elevations
CLIENT: Mr & Mrs C. Tanner
DWG NO: 21836-02
REVISION: A
SCALE: 1:50 @ A1
DATE: 27.04.21
DRAWN: rex