


South Elevation - Proposed

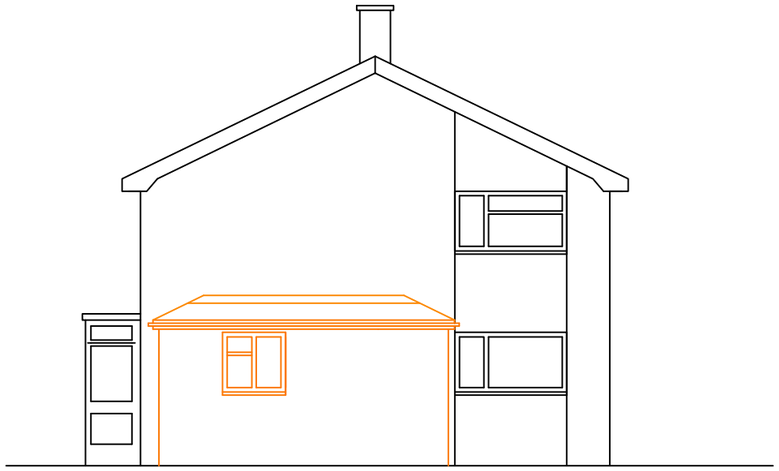

East Elevation - Proposed



North Elevation - Proposed

0 100 200

Mr William Lloyd
49 Greentrees Crescent
Sompting
BN15 9ST

Elevations - as proposed

Scale: 1:100
Date: Sept 2020
Drawn: Mike Peckham

049/GRE

/04/R2

ADUR & WORTHING HOME IMPROVEMENT ASSISTANCE
ADUR & WORTHING COUNCILS
PORTLAND HOUSE
RICHMOND ROAD
WORTHING
BN11 1HS