plan No. GS/005

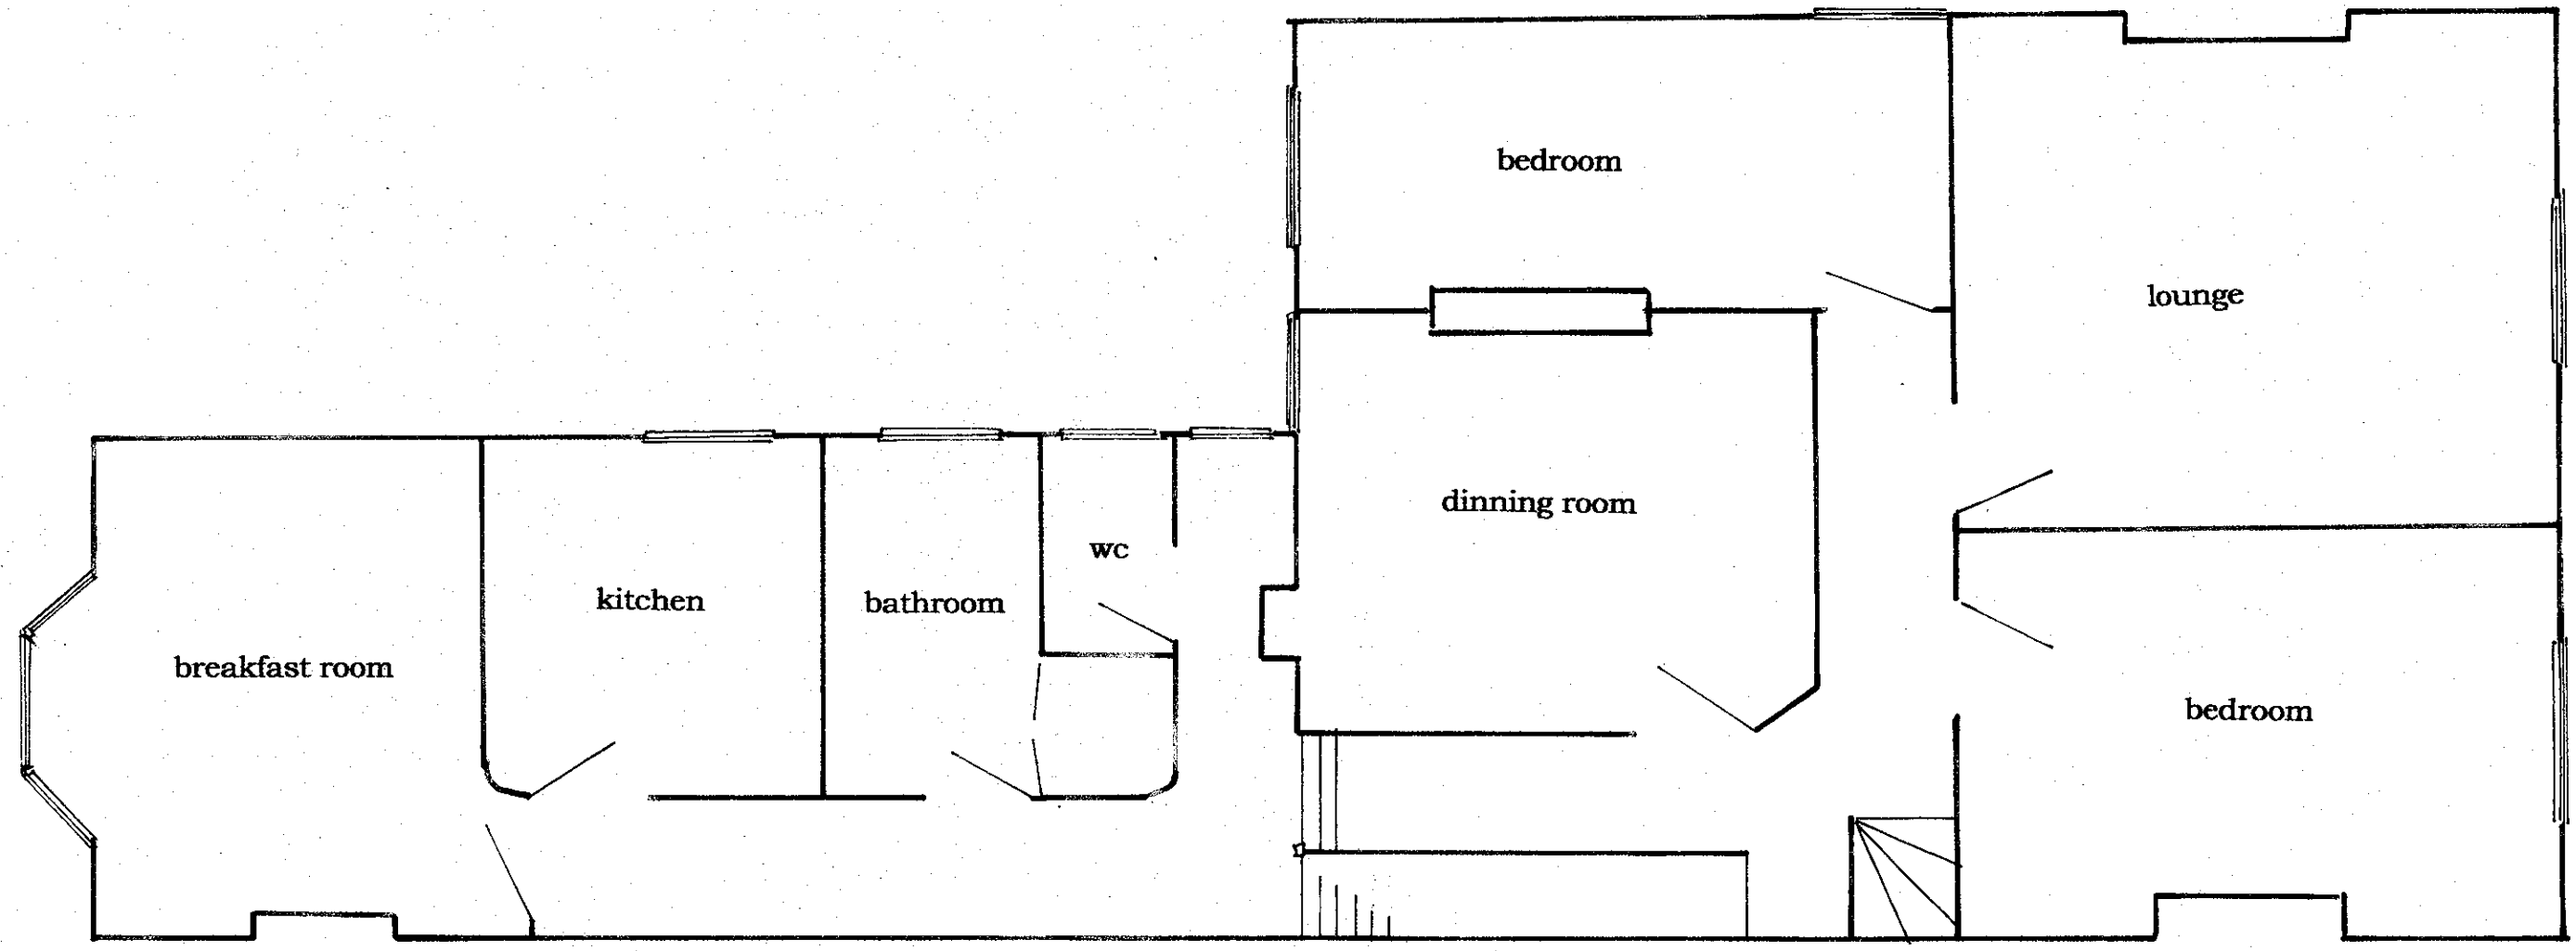

Existing first floor

PLANNING DIV.
PLAN No. 0006067160
DATE RECEIVED 16 FEB 2010

scale 1/50

Proposed conversion from one residential unit too three independent flats @ 2-16 Penhill Road, Lancing.