1:100



Front Elevation – south east
1:100

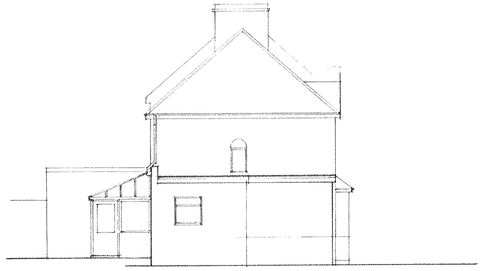

Flank Elevation – south west
1:100



Rear Elevation – north west
1:100

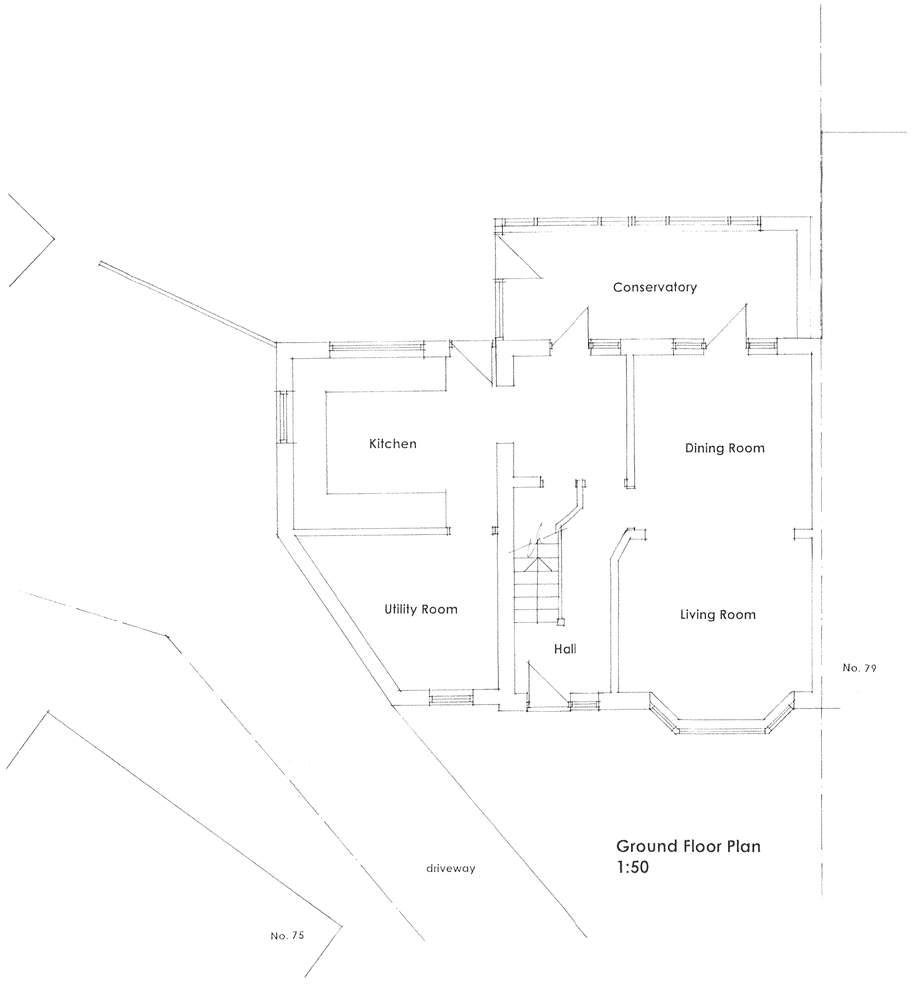

Ground Floor Plan
1:50

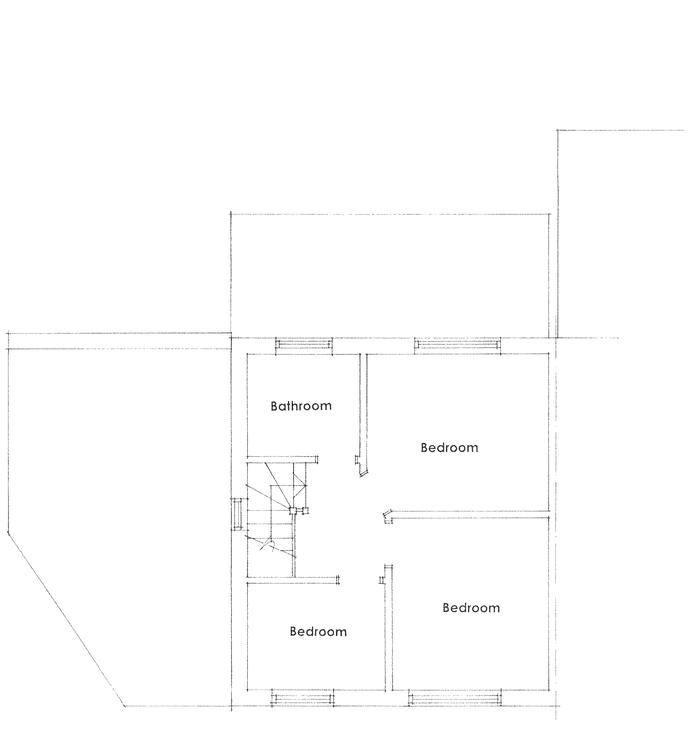

First Floor Plan
1:50

0m 1m 2m 3m 4m 5m 6m 7m 8m 9m 10m

1: 50

Revision date

Project Two Storey Rear Extension, First Floor Side Extension, Rear Dormer and Front Porch at

Address 77 Greenways Crescent Shoreham By Sea

date Feb 2010

drg no. RFA 09/124/10 scale 1:50 1:100 @ A1

client Mr Stojcevski

Existing Floor Plans and Elevations

Roger Fagg Architect Ltd
14c Fourth Avenue
Hove
East Sussex BN3 2PH

01273 205611
07809 272534
rfa@sky.com