
10 metres @ 1:100 on A3


1 metre @ 1:100 on A3

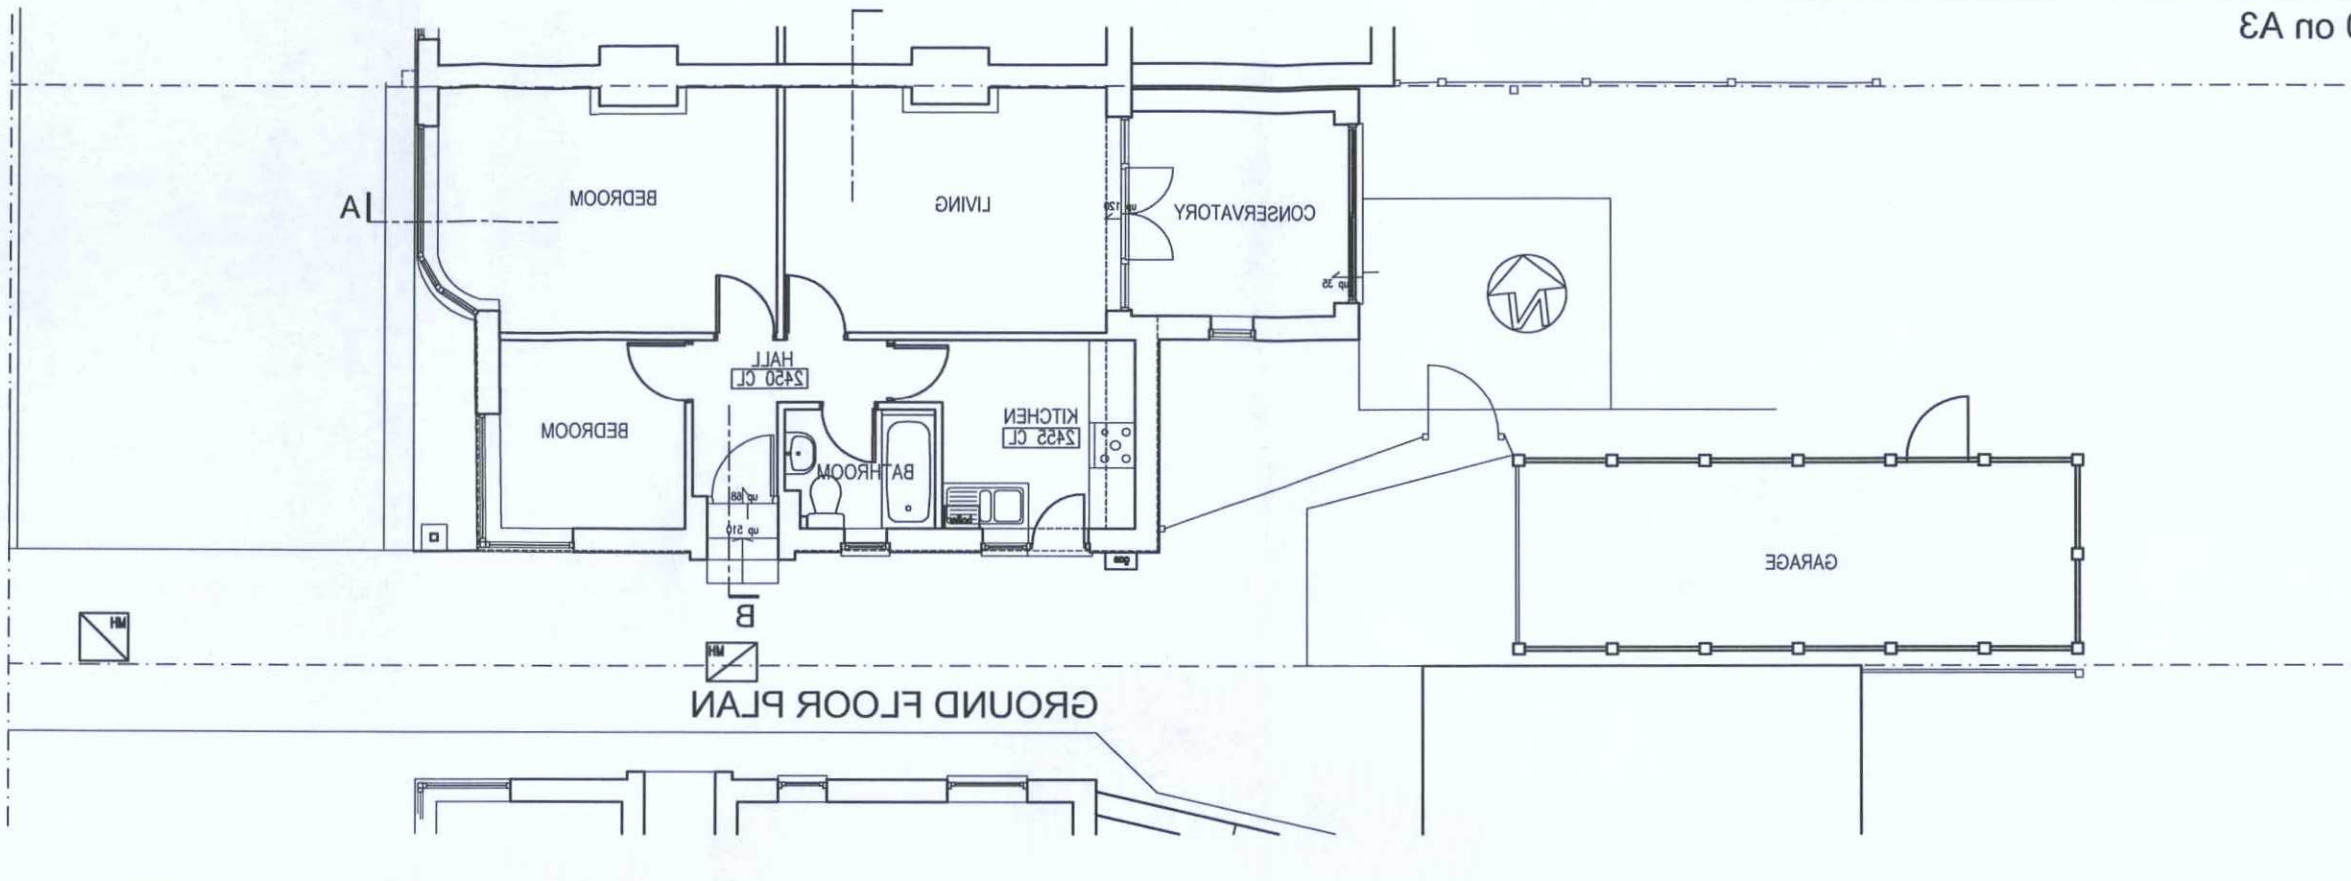

GROUND FLOOR PLAN



REAR (WEST) ELEVATION

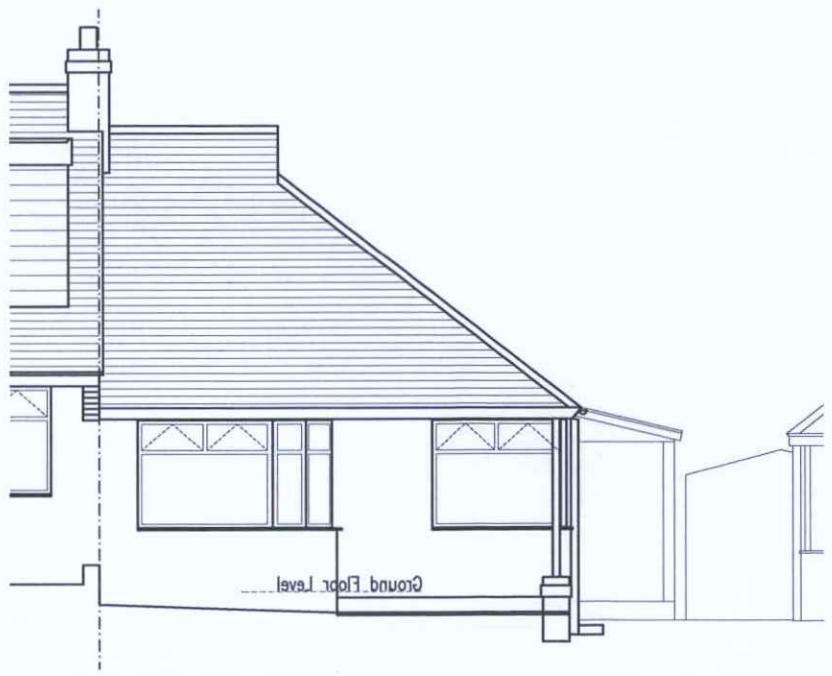

FRONT (EAST) ELEVATION

ADUR & WORTHING
PLANNING SERVICES

PLAN	AWDM/0746/15
DATE VALID	18 MAY 2015

rev.	date

These drawings should be approved by Local Authority Building Control or other appropriate checking Authority prior to commencement of the work.

[illegible]

This drawing is copyright.

client
Mr Dom Elton

project
13 New Barn Road
Shoreham by Sea

drawing
Existing Plans

scale 1:100@A3 date 31.03.15

drawn BBB

9 Kemton Road
Hove, East Sussex
BN3 4PQ

tel: 01273 298217
fax: 01273 298217
e-mail: info@clairehalgharrietts.co.uk

Claire Halgh
Associates Ltd

CH 679 /002 rev.