AMENDMENT

ADUR & WORTHING PLANNING SERVICES
PLAN AWDM/1932/16
DATE VALID Rec. 14/2/17

D+R

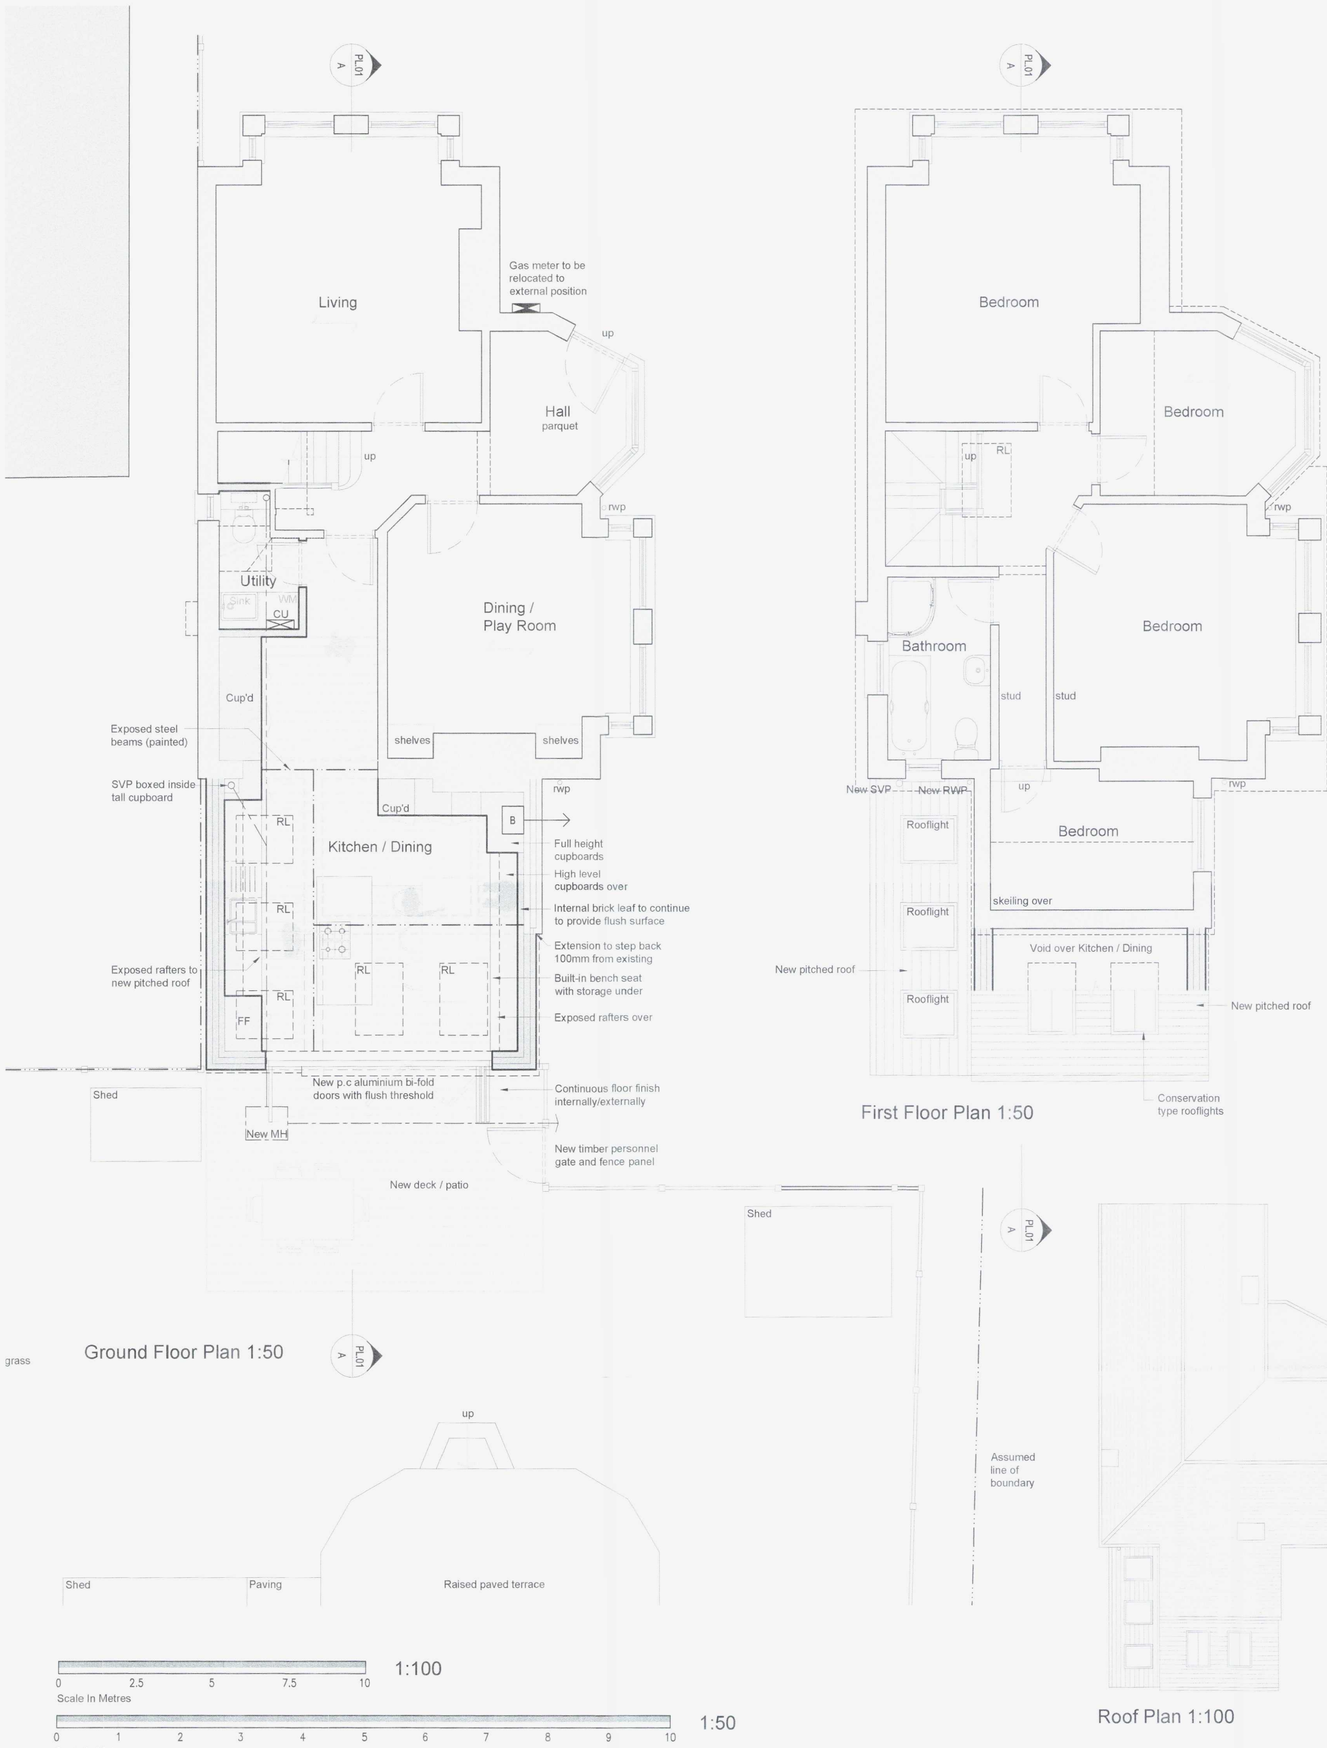

Ground Floor Plan 1:50

First Floor Plan 1:50



Front Elevation (East) 1:100
Unchanged



Side Elevation (North) 1:100

New side / rear extension



Rear Elevation (West) 1:100



Side Elevation (South) 1:100

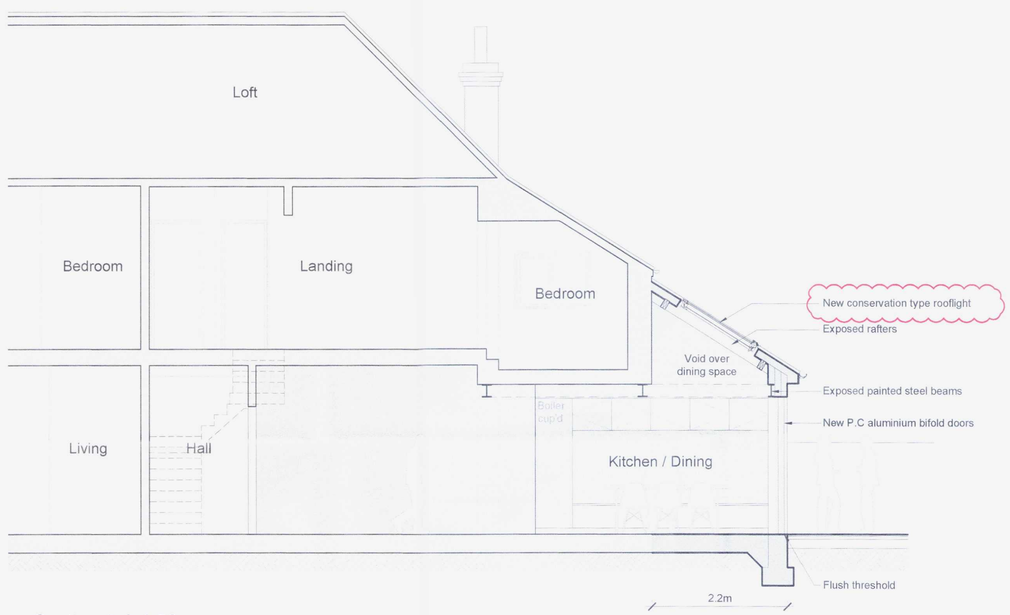

Section A-A 1:50

DEACON + RICHARDSON
ARCHITECTS
email: design@drltd.co.uk
web: www.drltd.co.uk
tel: 01273 888080
253 Ditchling Road
Brighton
BN1 6JD

rev.	date	comment	auth	chkd
C	14.02.17	South Elevation window omitted.	TR	CR
B	14.02.17	Rooflight amended to 2 no. smaller conservation rooflights, new window to South Elev amended.	TR	CR
A	10.01.17	New pitched roof lowered, extension stepped back.	TR	CR
-	14.12.16	Planning Issue	TR	CR

drawn TR | checked CR | RIBA stage D

© Copyright Deacon and Richardson Ltd.

client/job: Zoe and Mark Ash
2 Park Lane, Southwick
BN42 4DL

drawing title: Proposed Plans, Section and Elevs Planning

scale/sheet size: Various @ A1

drawing number: 3606.PL.01

revision: C

Do not scale off drawing except for Planning purposes. Check all dimensions on site before work is commenced. All goods materials workmanship to conform with current regulations BSS & COP