ADDITIONAL

ADUR & WORTHING PLANNING SERVICES
PLAN AMM 0078/17
DATE VALID 13 FEB 2017

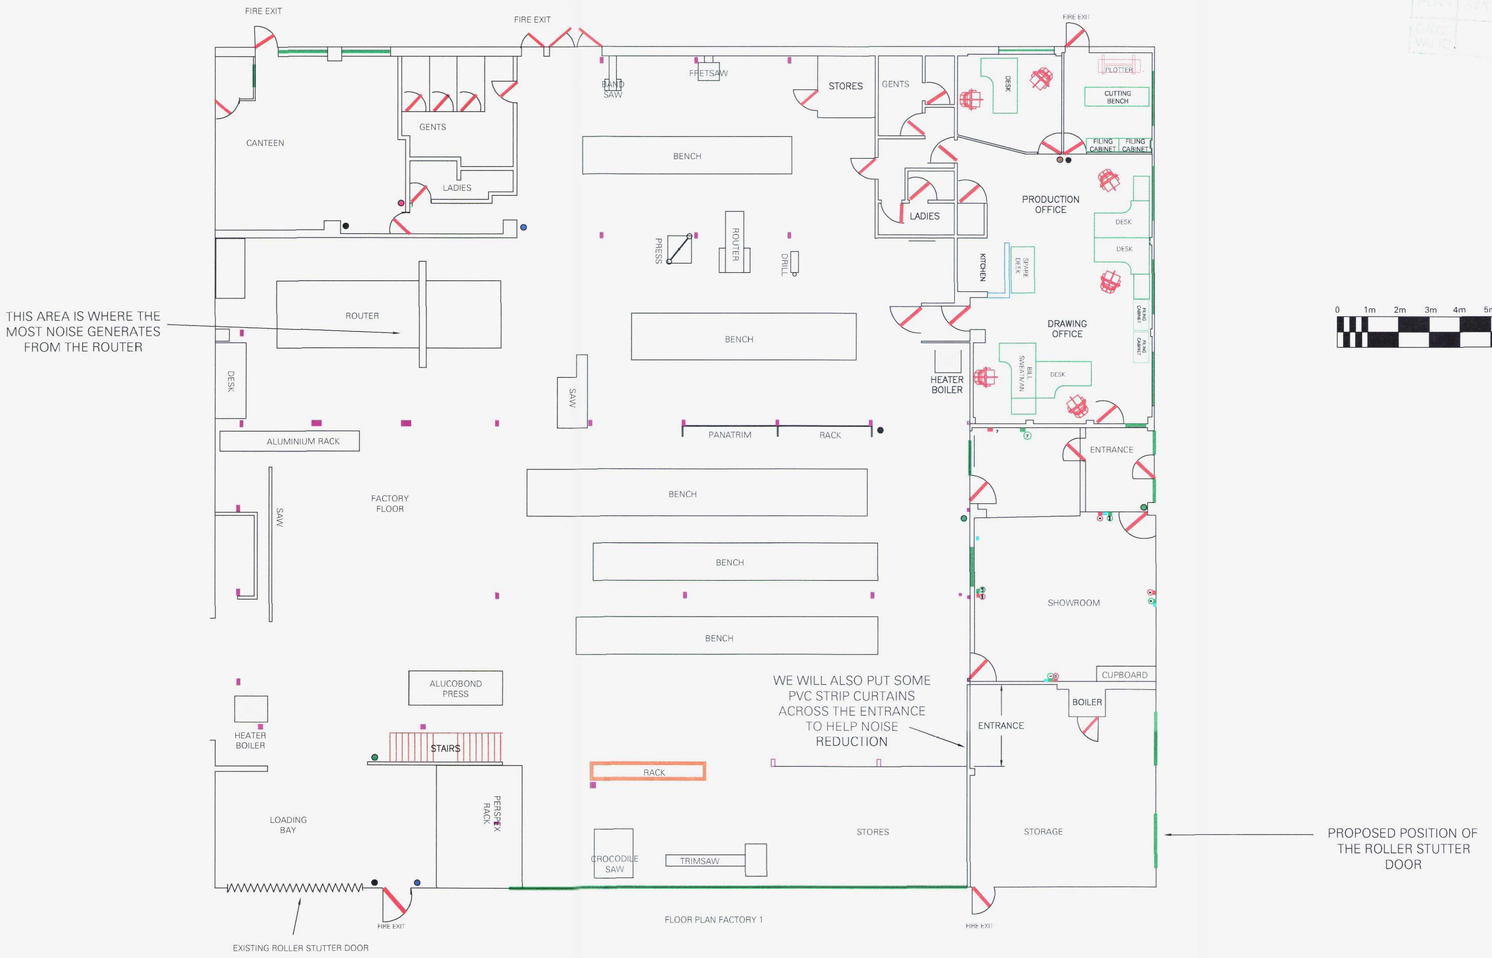



QSF001 ISSUE1

tarasigns

St. Peters Place, Western Road,
Lancing, Sussex, BN15 8SB
Tel : 01903 750710
Fax : 01903 754008

Copyright Tara Signs Ltd.

Scale	1:100@A2
Tolerance + -	
Drg No	TARA SIGNS FLOOR PLAN
Date	13/02/2017
Drawn By	PDT
Checked By	

Revisions	Date

	TARA	DEALER
Date		
Signature		
Signed By		

Project.

FACTORY 1 FLOOR PLAN.
TARA SIGNS
LANCING