ADV... PL... WDM...
DATE VALID 09 MAY 2013

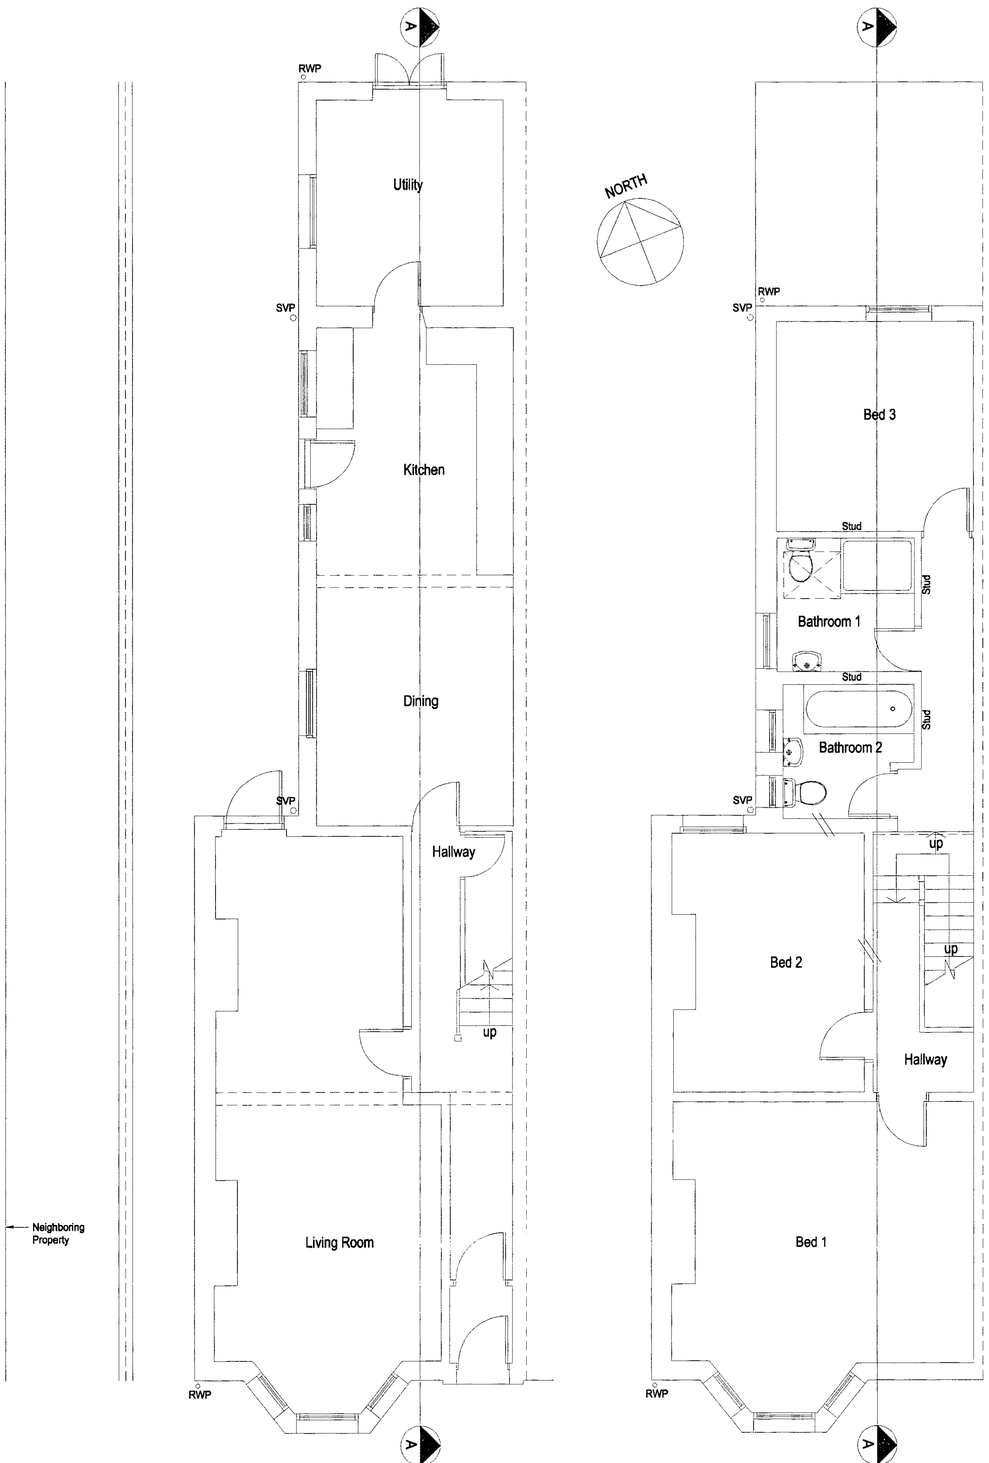

Existing Ground Floor Plan 1:50

Existing First Floor Plan 1:50



Existing Front elevation 1:100



Existing Rear elevation 1:100



Existing Side elevation 1:100

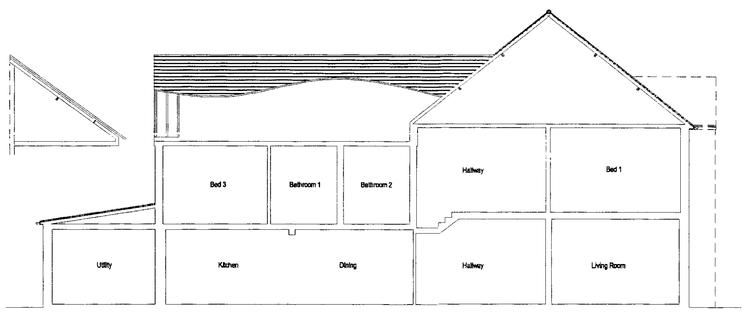

Existing Section A-A 1:50

1:100 0 1 2 3 4 5 6 7 8 9 10m

1:50 0 1 2 3 4 5 6 7 8 9 10m

amendments

bpm Architectural Services Limited

client: Mr & Mrs Greene

Project: 15 Gordon Road
Shoreham
BN43 6WF

Project ref: 1050 Drawing No. 01

drawing title: Existing floors plans elevations & sections

drawn by: S Ellisdon

date: Feb 13 scale: 1:50/100 @A1

bpm (Architectural Services) Ltd.
31A Warnsdene Road
Brighton BN1 8NL
Telephone 01273 249058
www.bpmnet.co.uk
E-mail info@bpmnet.co.uk

Do not scale off drawing, check all dimensions on site before all work is commenced
All goods materials workmanship to conform with current building regs BSS and COPs