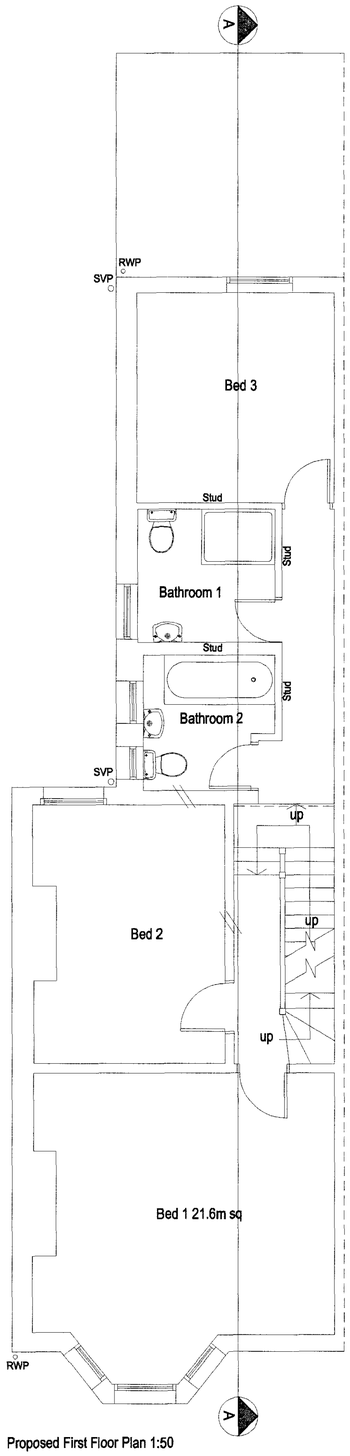

Proposed First Floor Plan 1:50



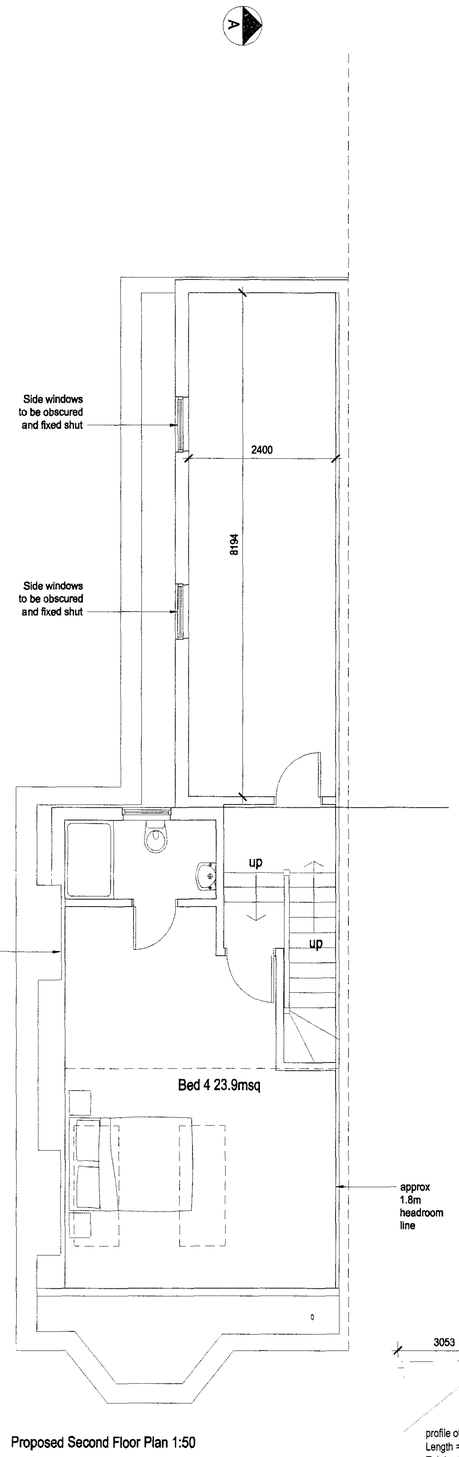

Proposed Second Floor Plan 1:50

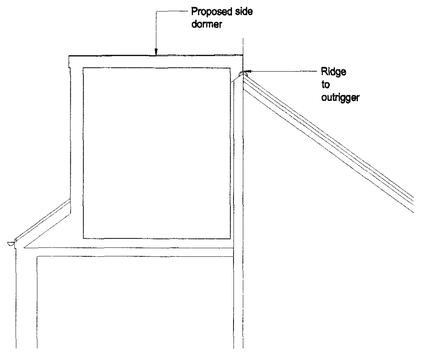

Proposed Section through side dormer 1:50

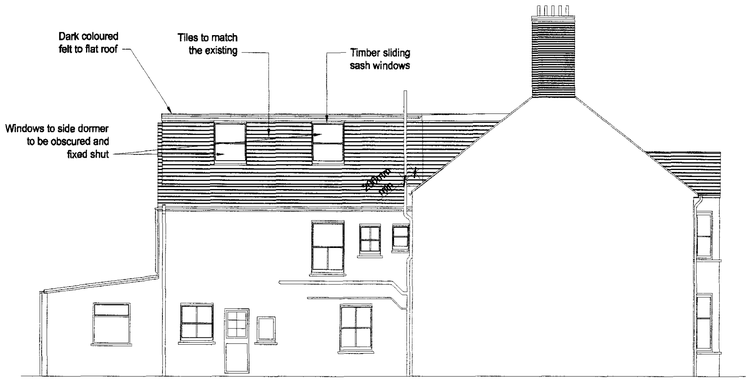

Proposed Side elevation 1:100

ADUR & WORTHING SERVICES
WDM/0520/13
VALID 09 MAY 2013



Proposed Front elevation 1:100

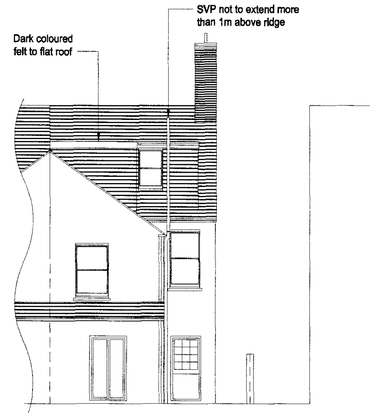

Proposed Rear elevation 1:100

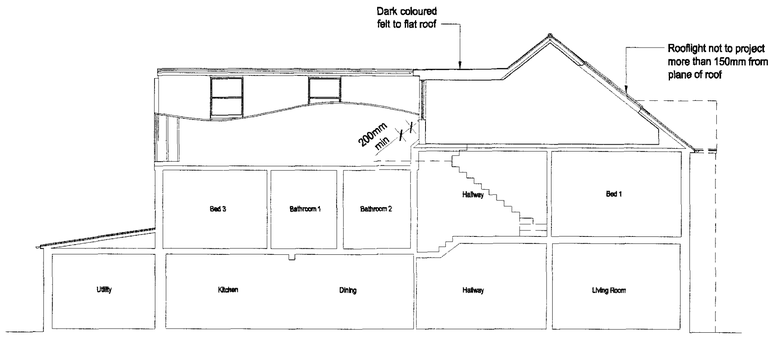

Proposed Section A-A 1:50

profile of Rear dormer = 3.28 m²
Length =4.87m
Total volume of rear dormer = 3.28 x 4.87 = 15.97 cubic meters

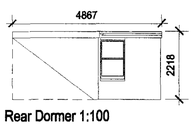

Rear Dormer 1:100



profile of side dormer = 3.71 m²
Length =8.58m
Total volume of side dormer = 3.71 x 8.58 = 31.83 cubic meters

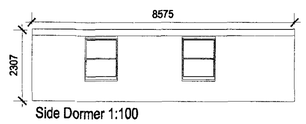

Side Dormer 1:100

Total Volume of dormers = 31.83 (Side dormer) + 15.97 (Rear Dormer) = 47.80 cubic meters

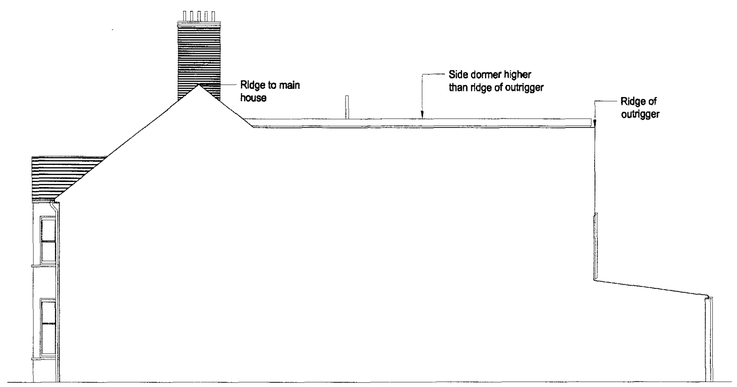

Proposed East (Side) Sectional Elevation 1:100

1:100 0 1 2 3 4 5 6 7 8 9 10m

1:50 0 1 2 3 4 5 6 7 8 9 10m

Rev.A 01.05.13 Additional information and elevations added amendments

bpm (Architectural Services) Limited

client: Mr & Mrs Greene

Project: 15 Gordon Road, Shoreham, BN43 6WF

Project ref: 1050 Drawing No. 02A

drawing title: Proposed floors plans elevations & sections

drawn by: S Ellisdon

date: Feb 13 scale: 1:50/100 @A1

bpm (Architectural Services) Ltd.
31A Wilmcdene Road
Brighton BN1 8NL
Telephone 01273 249058
www.bpmnet.co.uk
E-mail info@bpmnet.co.uk

Do not scale off drawing, check all dimensions on site before work is commenced
All goods materials workmanship to conform with current building regs BSS and COP's