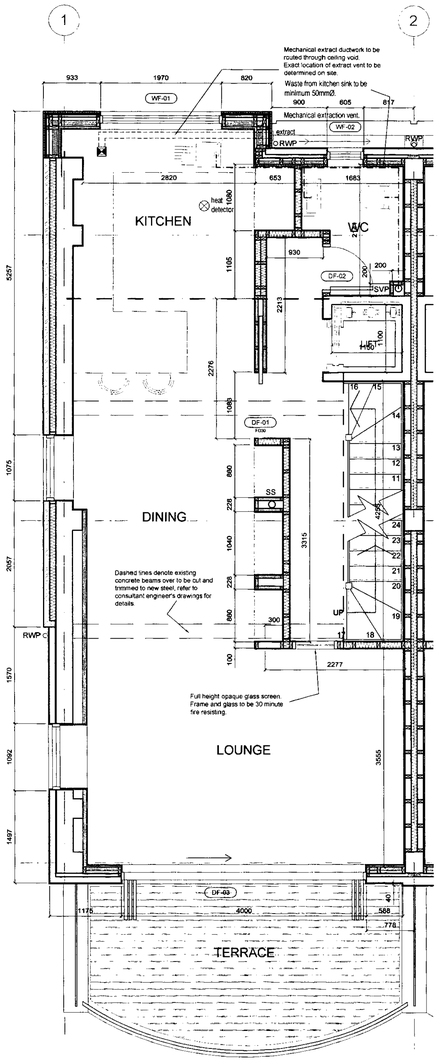

UNIT 1

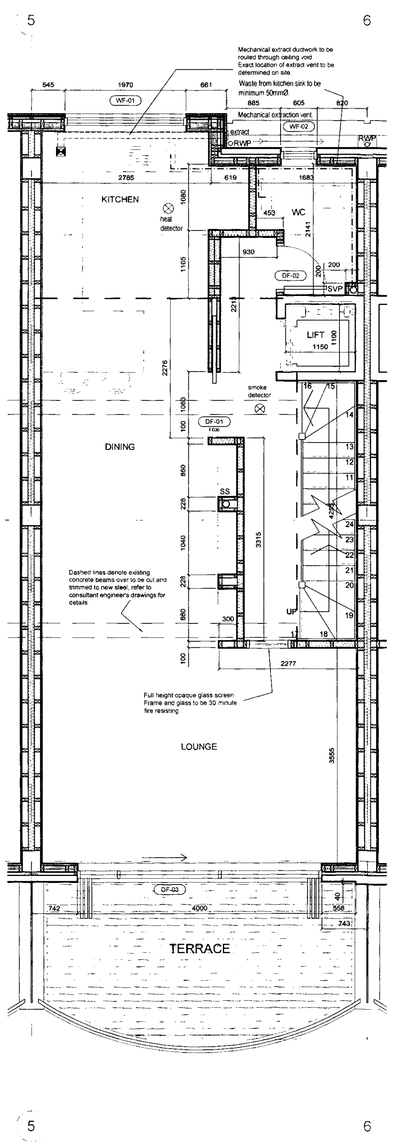

UNITS 2 - 8

Note:
The general layout and setting out dimensions are generic to units 2 - 8, refer to drawing GHS-147-110 for handing.

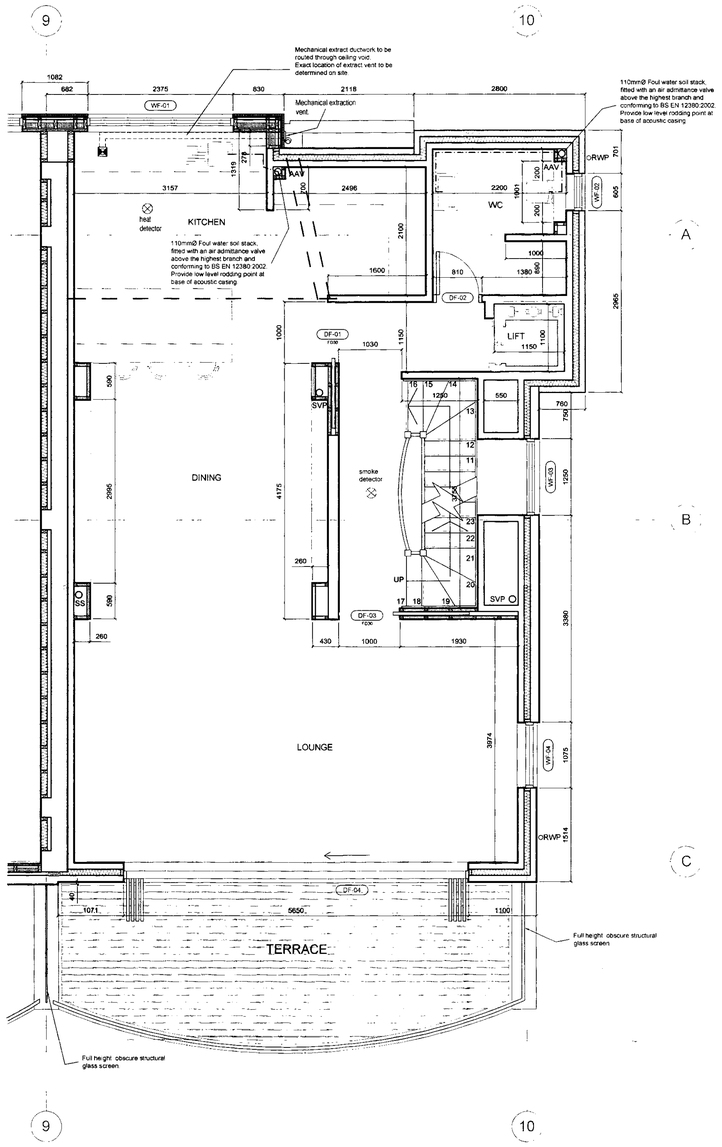

UNIT 9

Notes:
THIS DRAWING IS COPYRIGHT.
DO NOT SCALE, USE FIGURED DIMENSIONS ONLY.
The contractor is to check all dimensions on site before commencement of the works.
Discrepancies must be reported immediately to the Architect before proceeding.

ADU... PL...ING S... ...ES
...WDM/ 05604/13
...ATE
VALID 14 MAY 2013

BUILDING REGULATIONS

Rev	Date	Revisions	Chk.
B	05.03.13	General amendments further to clients comments	
A	26.02.13	Client design changes	

Jane DUNCAN
ARCHITECTS
The Old Warehouse . Chalfont Station Road
Little Chalfont . Amersham . Buckinghamshire . HP7 9PN
t: 01494 766999
f: 01494 766789
e: info@janeduncanarchitects.co.uk

Client
RIVERSIDE LIVING LIMITED

Job Title
NORFOLK HOUSE
HIGH STREET
SHOREHAM-ON-SEA
BN43 5EN

Drawing Title
PROPOSED FIRST FLOOR
GENERAL ARRANGEMENTS

Scale 1:50@A1	Date DEC' 2012
Drawn EJK	Checked

Drg. No.	Rev.
GHS-147-150	B