PLAN REF 1

Dropped kerb and Driveway

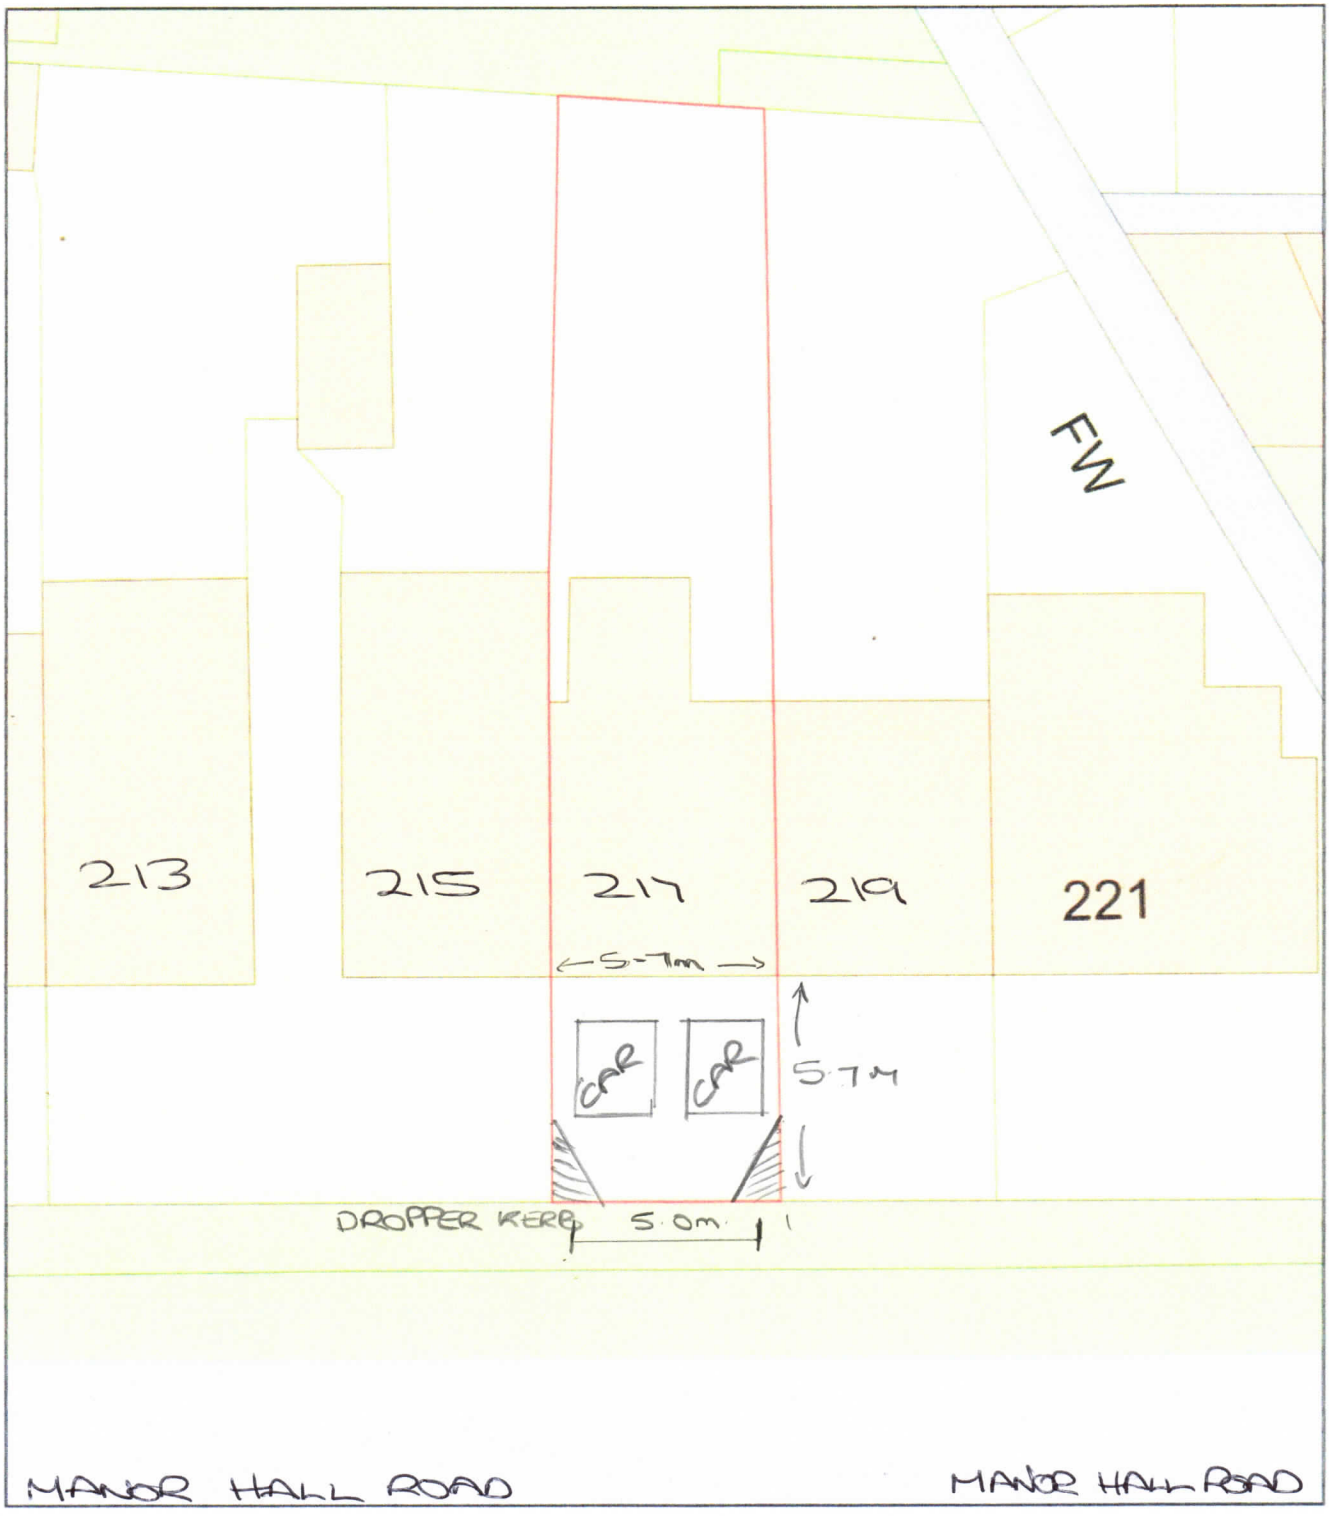

0 10
Metres

N

ReQuestaPlan

Plan Produced for: peter eastwood

Date Produced: 02 Apr 2021

Plan Reference Number: TQRQM21092075346713

Scale: 1:200 @ A4

© Crown copyright and database rights 2021 OS 100042766