

Proposed Front Elevation
Scale 1:100

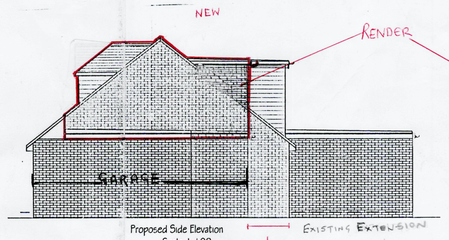

Proposed Side Elevation
Scale 1:100

EXISTING EXTENSION

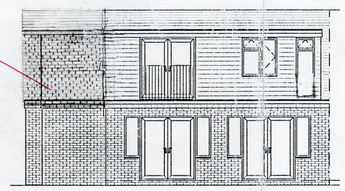

Proposed Rear Elevation
Scale 1:100



EXISTING FRONT ELEVATION

SOUTH
SCALE 1:100

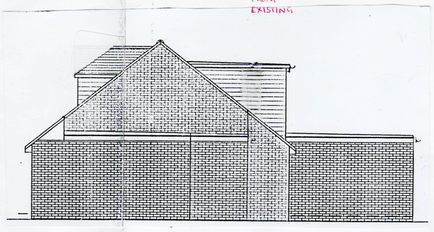

EXISTING SIDE ELEVATION

EAST

SCALE 1:100



EXIST REAR ELEVATION

NORTH.

SCALE 1:100

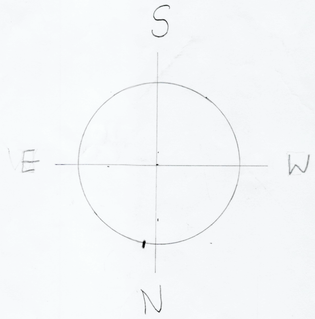

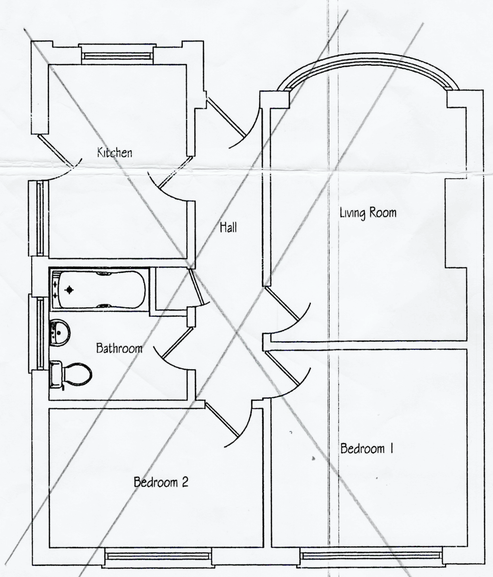

Existing Ground Floor PLan
Scale 1:50

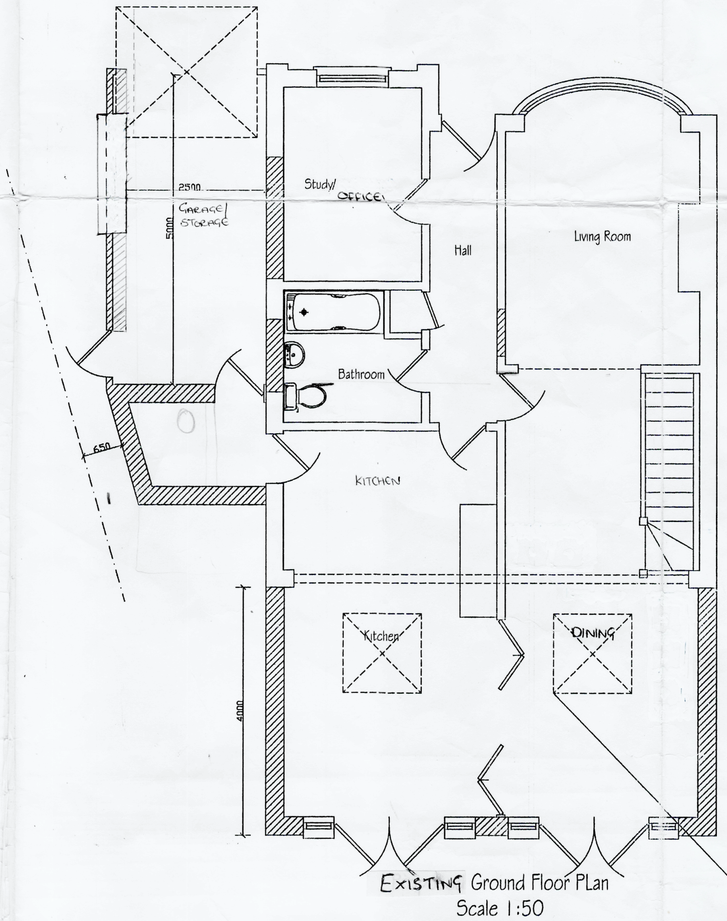

EXISTING Ground Floor PLan
Scale 1:50

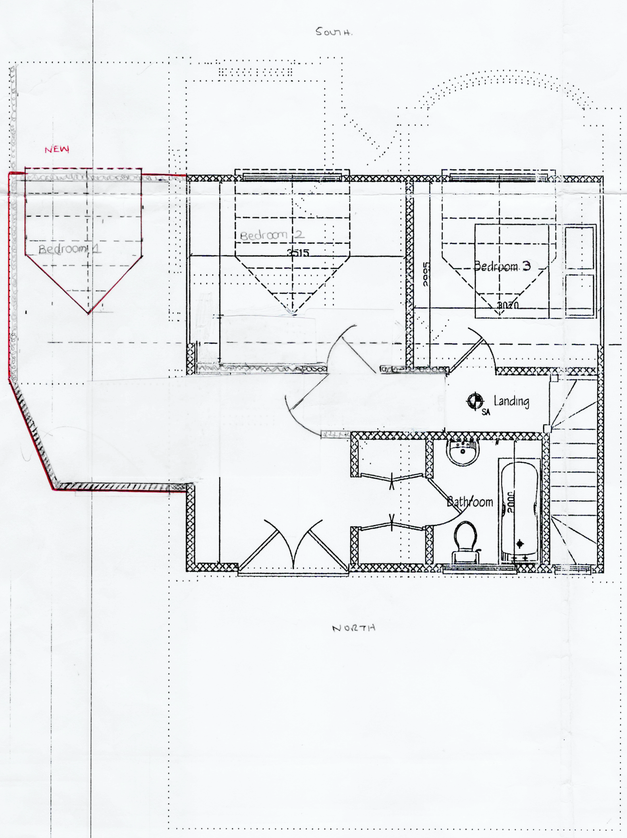

Proposed First Floor PLan
Scale 1:50

NEW

- All dimensions must be checked on site and not scaled from this drawing, apart from by Local Authority.

- No work is to be commenced untill full Planning Permission/ Building Regulations have been approved and any conditions discharged. Any work started prior to approval is entirely at clients/ contractors risk.

- The contractor is responsible for taking and checking all levels, dimensions etc, prior to ordering materials and starting work.

- Where approval of materials by Local Authority is a condition of the Planning Concent, samples must be supplied to the relevant officer or approved in writing before relevant works are commenced.

- It is the responsibility of the buildine owner, or tenant, to comply with the requirements of The Party Wall Act 1996 in respect of excavation and construction in proximity to certain buildings or structures; and for connected purposes.

CLIENT
MR BARTLETT & MRS KENT-BARTLET

Company

Site Address
16 THIRLMERE CRESCENT
LANCING
WEST SUSSEX
BN15 9UE

DRAWING TITLE
PROPOSED
LOFT CONVERSION WITH
DORMER WINDOWS EXISTING GARAGE.

DRAWN

DATE
1

SCALE
1:50 & 1:100

JOB No.

DRAWING No.
DRAWING 1
PROPOSED FLOOR
PLANS

REV.	Date
REV.	Date
REV.	Date