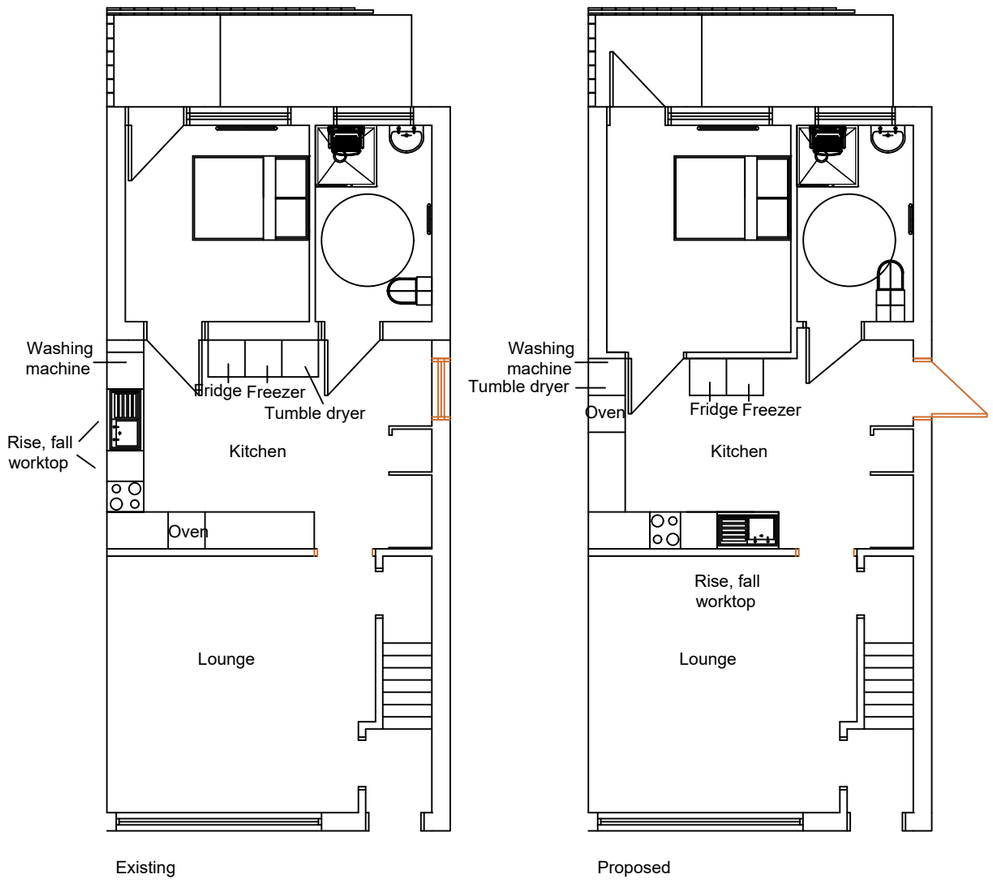


Mrs Natasha Bunby
2 Shadwells Rd, Lancing, West Sussex, BN15 9EW

Side Entrance Door

Scale: 1:100
Date: January 2021
Drawn: Stef McCarthy

002/SHA

/07

ADUR & WORTHING HOME IMPROVEMENT ASSISTANCE
ADUR & WORTHING COUNCILS
PORTLAND HOUSE
RICHMOND ROAD
WORTHING
BN11 1HS