



EXISTING ELEVATIONS. SCALE 1:100


1m 2m 3m 4m 5m 6m 7m 8m 9m 10m
1:100 Scale Bar

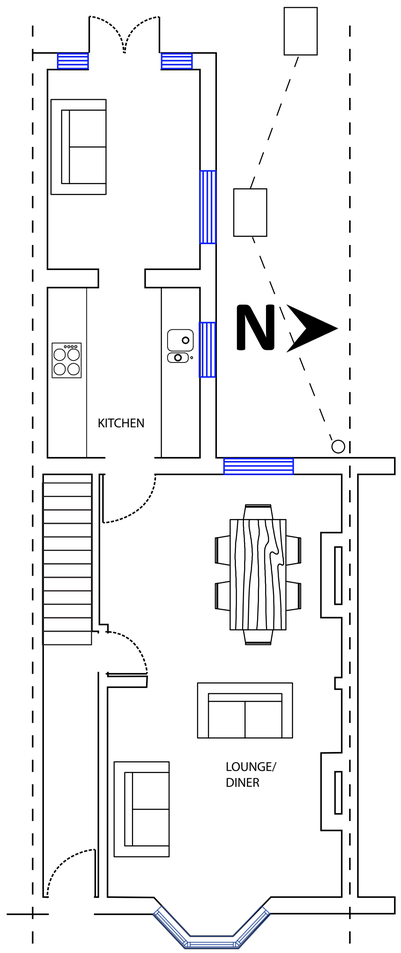


EXISTING GROUND FLOOR - SCALE 1:50

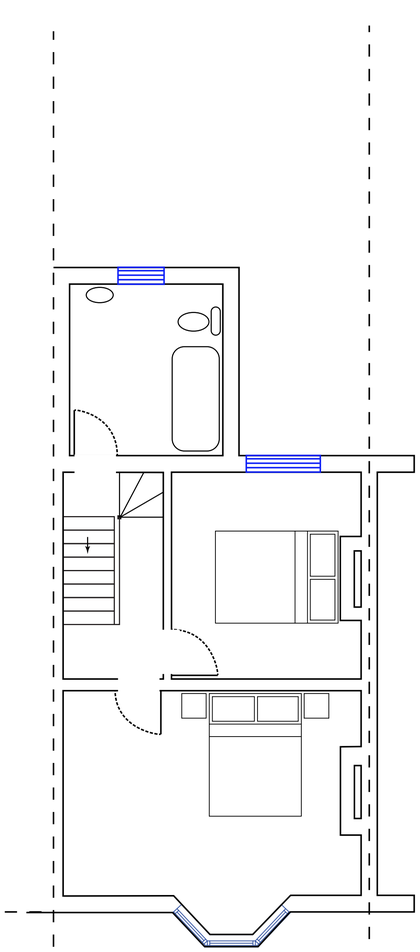


EXISTING FIRST FLOOR - SCALE 1:50

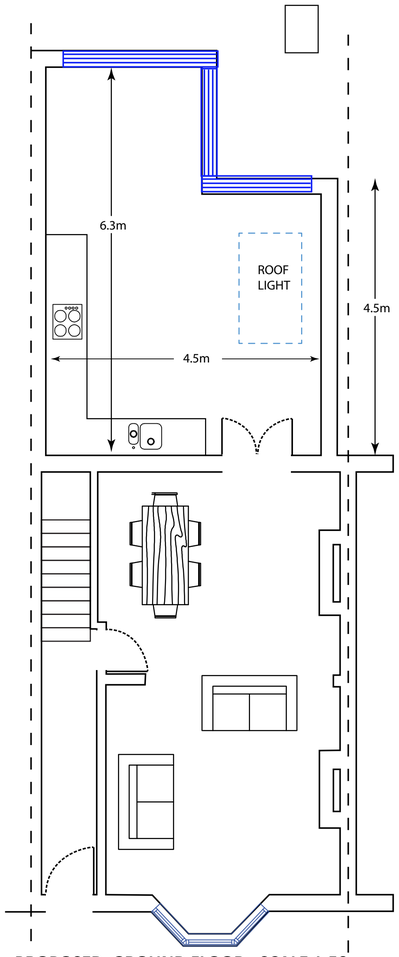

PROPOSED GROUND FLOOR - SCALE 1:50

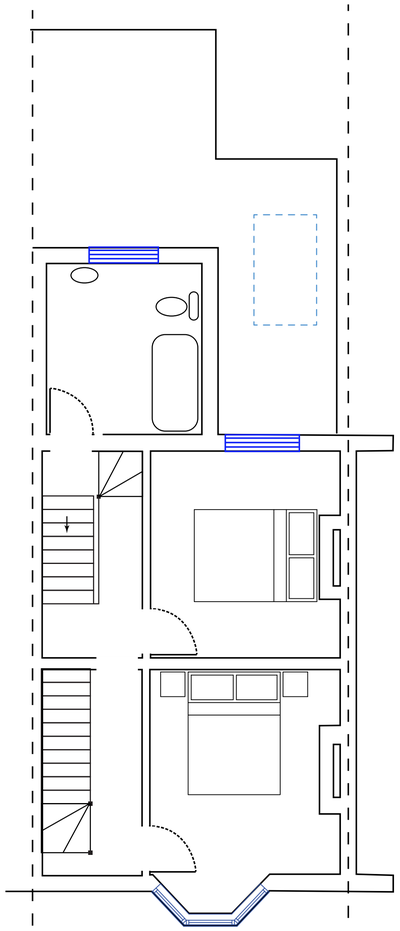


PROPOSED FIRST FLOOR - SCALE 1:50

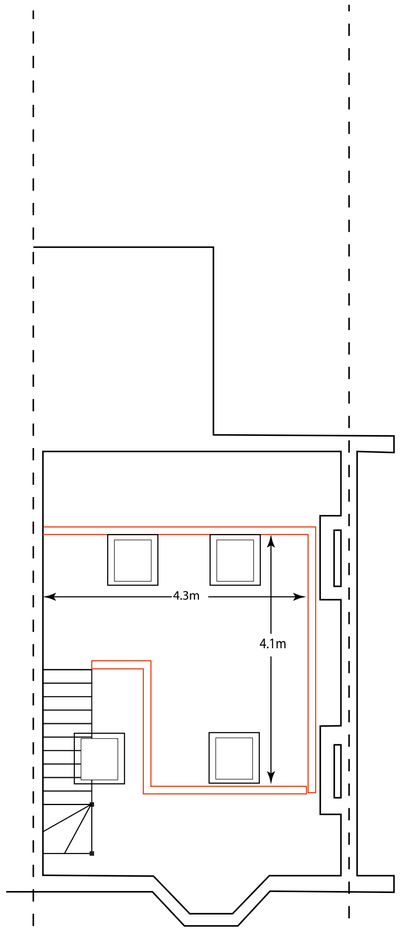

PROPOSED SECOND FLOOR - SCALE 1:50

1m 2m 3m 4m 5m 6m 7m 8m 9m 10m
1:50 Scale Bar

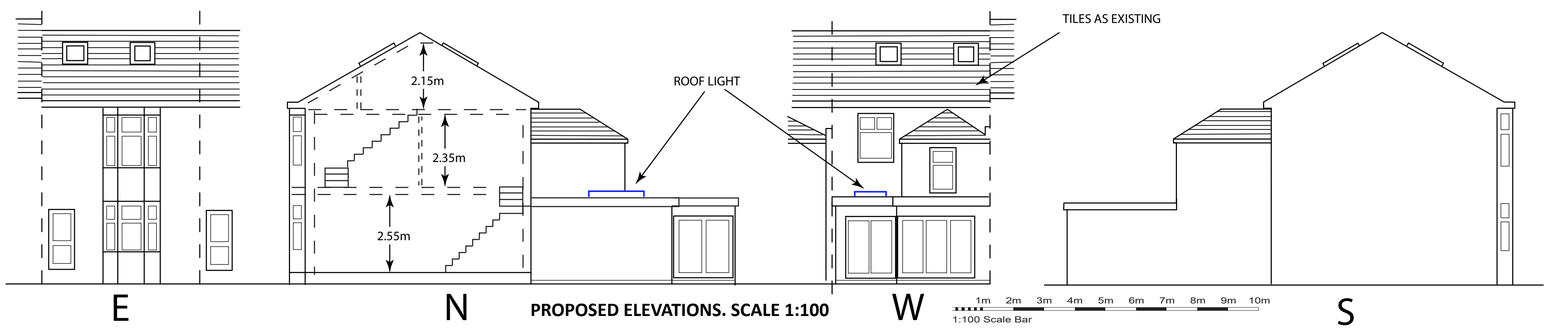

PROPOSED ELEVATIONS. SCALE 1:100

1m 2m 3m 4m 5m 6m 7m 8m 9m 10m
1:100 Scale Bar

Notes

1. No critical dimensions are to be scaled from this drawing. (except for planning purposes)
2. It is the contractor's responsibility to ensure that all work is carried out in accordance with Local Authority and N.H.B.C requirements and that all plumbing and electrical work complies with the current regulations of the area water board and electricity board.
3. Any works carried out prior to the receipt of the necessary approvals are the responsibility of the client.
4. Whilst every effort has been made to obtain accurate information on the existing structure or site, it is essential that the contractor or client check at every stage and notify the Designer of any discrepancies.

© copyright

ED63
ELEMENTAL DESIGN
elementaldesign63@gmail.com
07799 402 870
07754 093 904

Client: Mr AUSTIN

Job Title:
13 QUEENS PLACE
SHOREHAM BY SEA

Drawing Title:
PROPOSED SINGLE STOREY SIDE INFILL/REAR EXTENSION, & ROOF LIGHTS

Scale - 1:50 / 1:100

Date:-10-10-2022 | **Drawn by - A.Ramus**

Drg no.**-16QP.LC.SSE**
REV:-

A1 - 841mm x 594mm