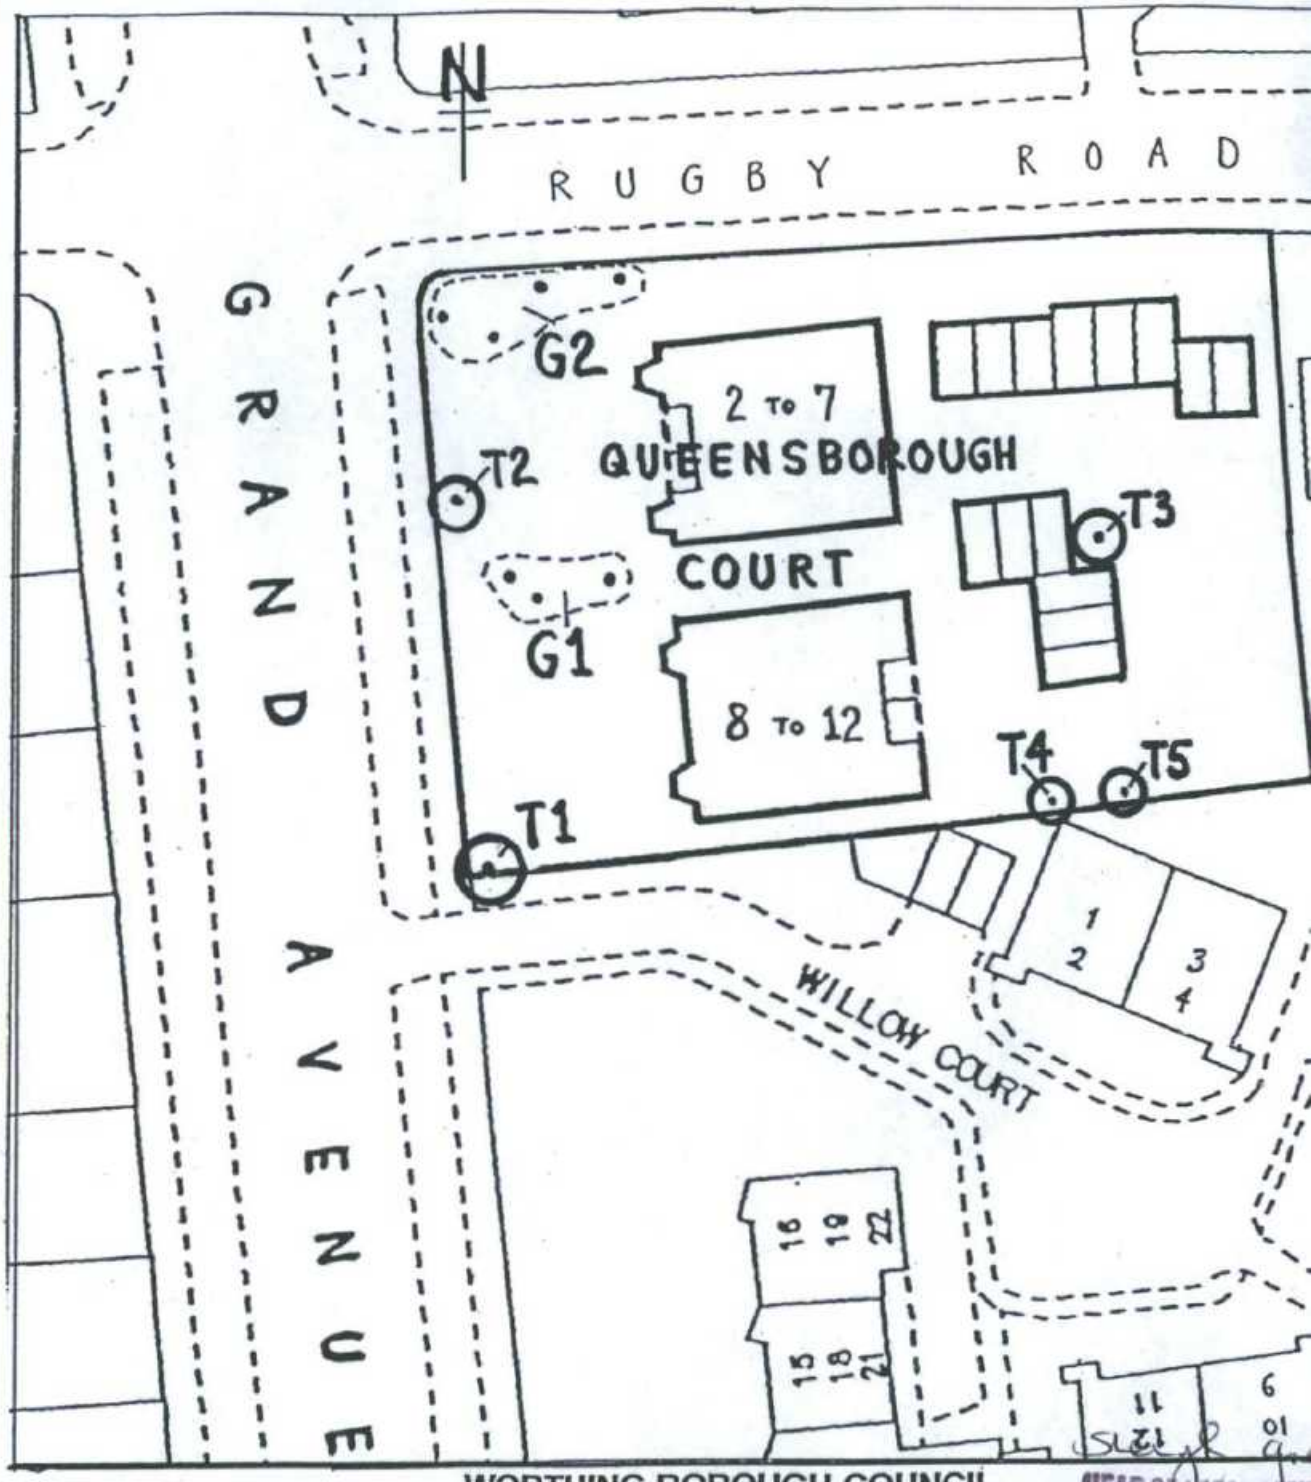


WORTHING BOROUGH COUNCIL

HEAD OF LEGAL SERV

THE WORTHING TREE PRESERVATION ORDER NO.7 19

QUEENSBOROUGH COURT, GRAND AVENUE

SCALE:	1:500
DATE:	FEBRUARY 1997
DRAWING NO:	DC/97/0009
DRAWN BY:	HBM

Head of Planning
Town Hall, Chapel Road,
Worthing, West Sussex BN