
DO NOT SCALE FROM THIS DRAWING

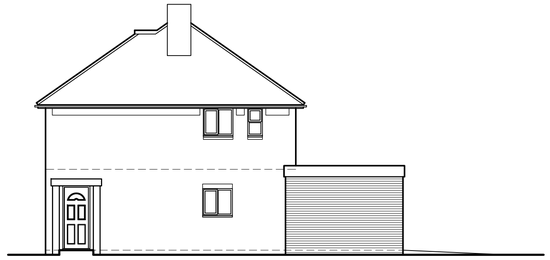


North Elevation 1:100




West Elevation 1:100




South Elevation 1:100

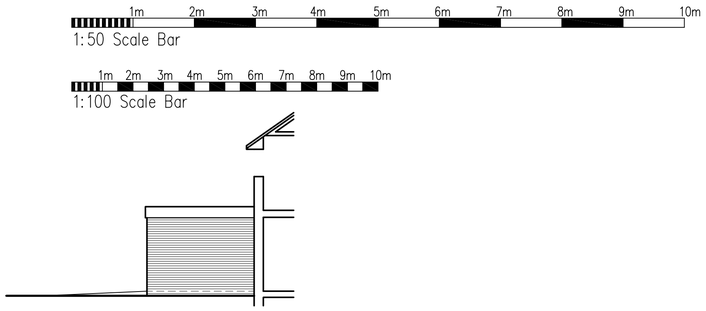


East Elevation 1:100

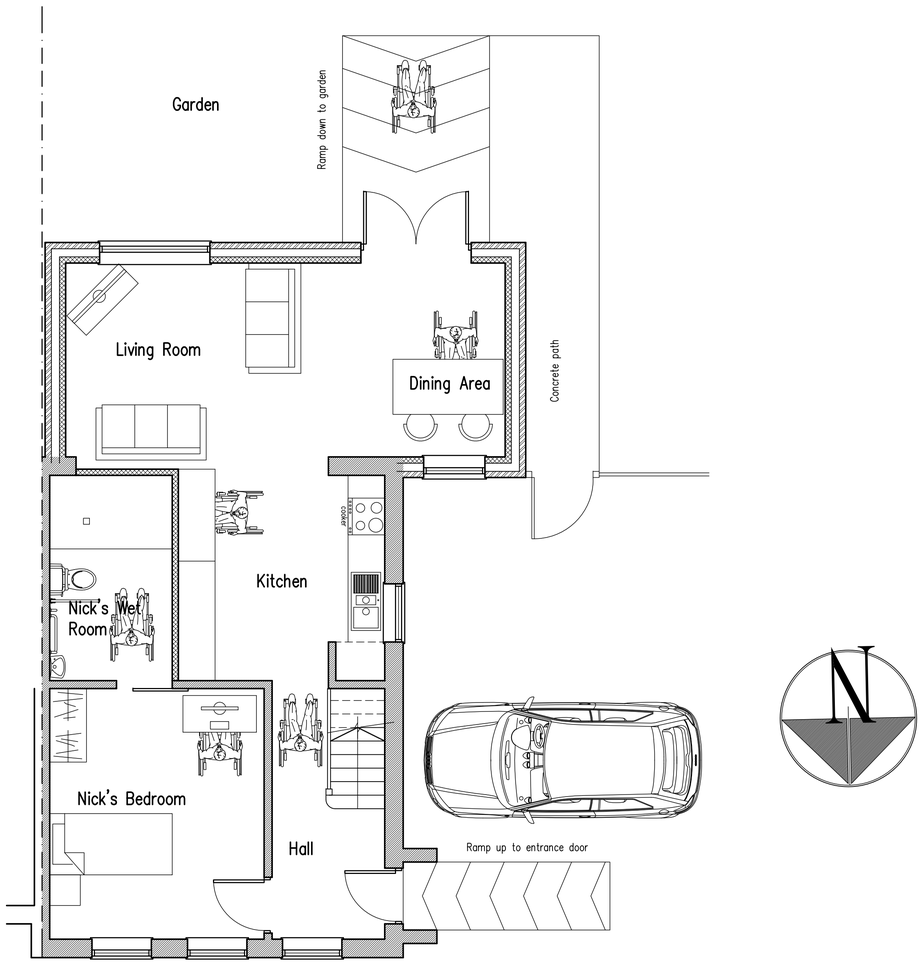


Ground Floor Plan 1:50

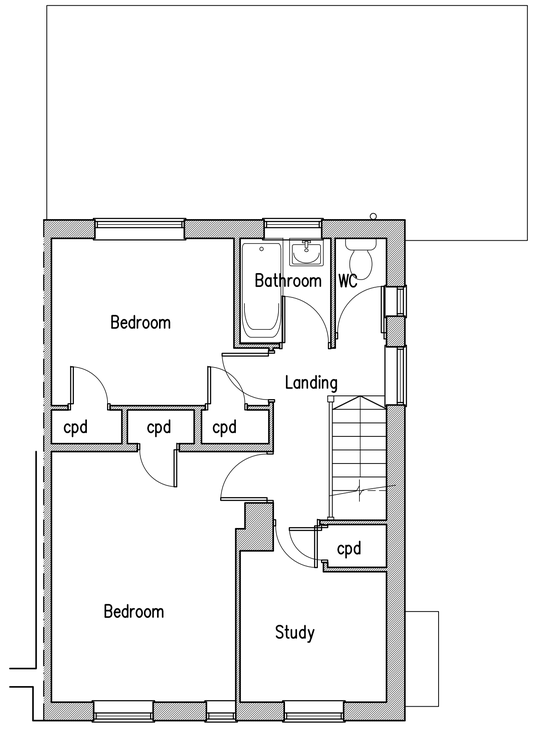


First Floor Plan 1:50

# Proposed Single Storey Rear Exetension and Internal Alterations at: 30 Meadow Road BN11 2SG


rja Planning & Building Consultants Ltd.
9 Sea Spray Avenue
Shoreham-By-Sea
West Sussex BN43 5PR
t: 01273 467297 mob: 07971 375739
e: rex@rjapbc.co.uk web: www.rjapbc.co.uk


Chartered Institute of Architectural Technologists

| | | | |
|---|---|---|---|
| PROJECT: 30 Meadow Road, Worthing BN11 2SG | | | |
| DRAWING TITLE: Proposed Floor Plans & Elevations | | | |
| CLIENT: Charlotte Woodham & Paul Simpson | DWG NO: 24967–01 | REVISION: | |
| SCALE: 1:50, 1:100 @ A1 | DATE: 12.03.24 | DRAWN: rex | |