
DO NOT SCALE FROM THIS DRAWING

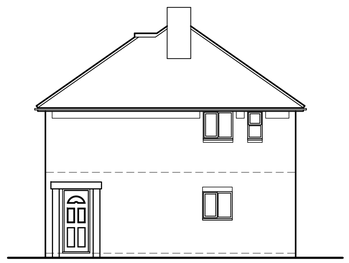


North Elevation 1:100




West Elevation 1:100




South Elevation 1:100

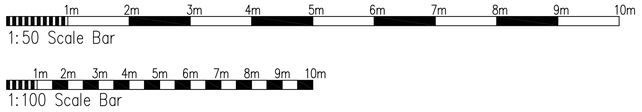

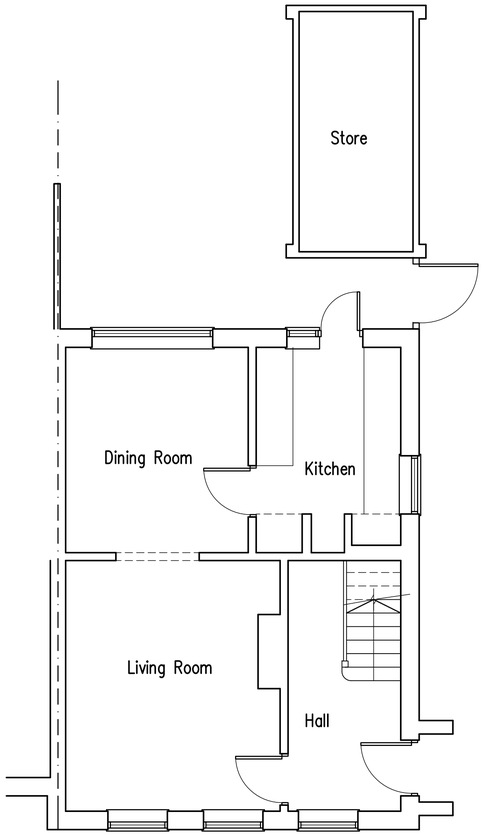

Ground Floor Plan 1:50

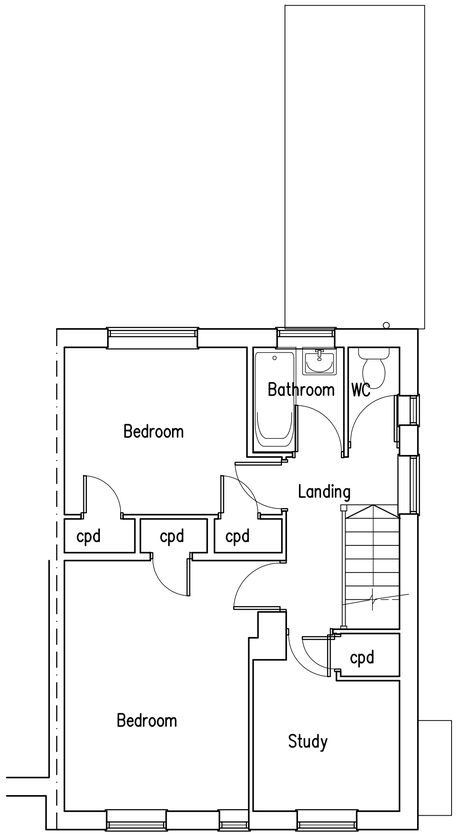

First Floor Plan 1:50

Proposed Single Storey Rear Exetension and Internal Alterations at: 30 Meadow Road BN11 2SG

rja Planning & Building Consultants Ltd.
9 Sea Spray Avenue
Shoreham-By-Sea
West Sussex BN43 5PR
t: 01273 467297 mob: 07971 375739
e: rex@rjapbc.co.uk web: www.rjapbc.co.uk

Chartered Institute of Architectural Technologists

PROJECT: 30 Meadow Road, Worthing BN11 2SG

DRAWING TITLE: Existing Floor Plans & Elevations

CLIENT: Charlotte Woodham & Paul Simpson

DWG NO: 24967-03

REVISION:

SCALE: 1:50, 1:100 @ A1

DATE: 12.03.24

DRAWN: rex