



EXISTING FENCE
Scale: 1:50

0 5

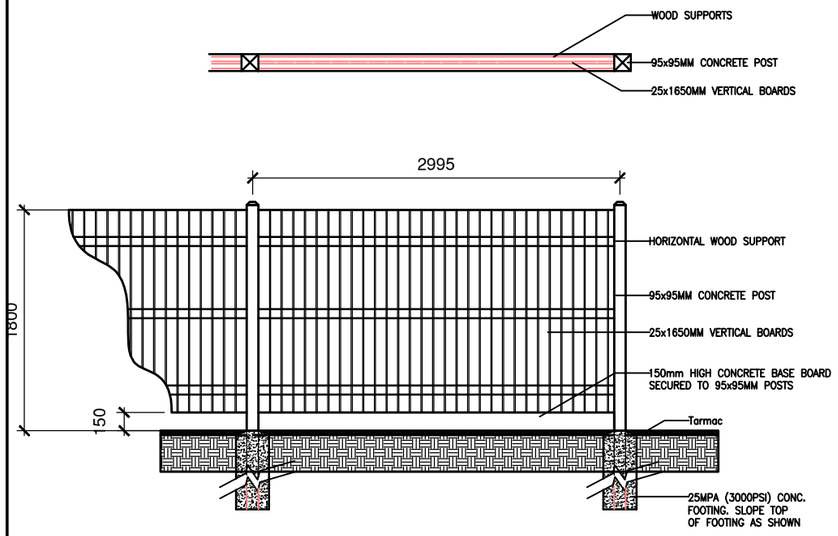


EXISTING FENCE 1650mm HIGH
FENCE TO BE EXTENDED

Indicative photo showing
trellice with willow lining

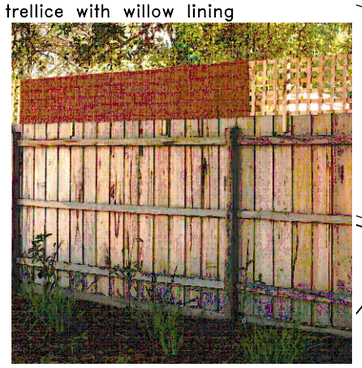



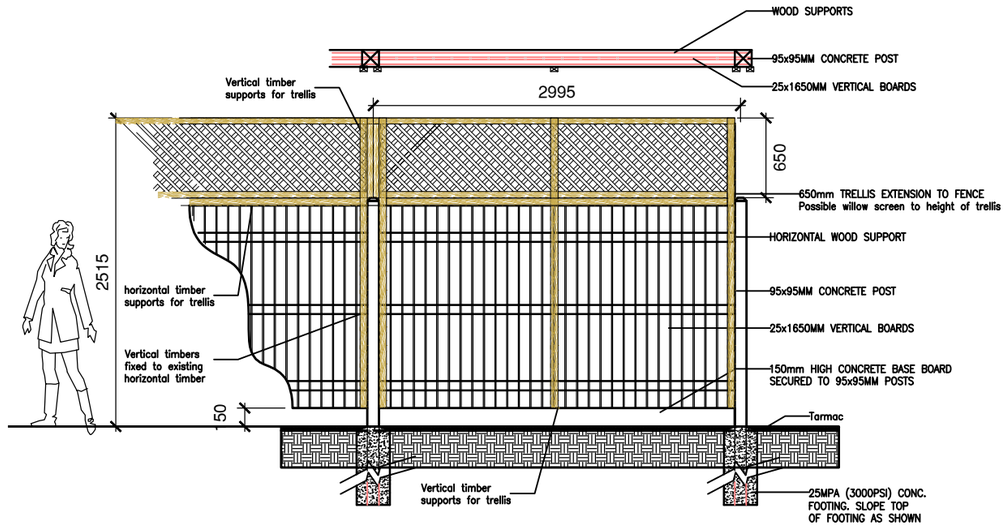

PROPOSED FENCE
Scale: 1:50



Block Plan
Scale: 1:500

0 10 20 30 40 50m



Location Plan
Scale: 1:1250

0 10 20 30 40 50m

Revision	Date	Details	Initials
A	22/05/2018	Planning Amendments	DLS

Do not scale from drawings, apart for the use of planning. Check all levels and dimensions before carrying out work. These drawings and designs are the property of Shear Architectural Design Ltd. and must not be copied, retained or used without written approval. © Copyright

CREATE INSPIRE ENHANCE

SHEAR ARCHITECTURAL DESIGN

2 Saffron Close
Shoreham By Sea
West Sussex
BN43 6JF

07881 656512
info@sheararchitecturaldesign.co.uk

PROJECT
Lucy Ballard
12 West End way
Lancing
BN15 8RL

DRAWING TITLE
Extend fence height
to boundary

NORTH

DATE: 28.04.2018
SCALE: Various
DRAWN
CHECKED
SHEET OF

PROJECT NUMBER	DRAWING NUMBER	REVISION
18/152	SK1	A