For building regulation notes refer to drawing number 1142010 / 03.

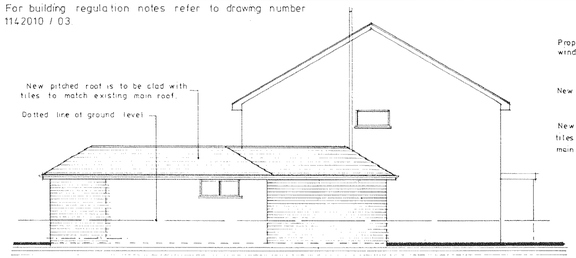

Proposed side elevation

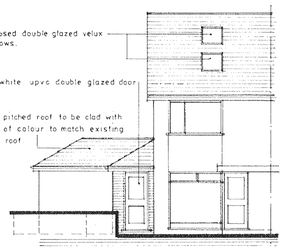

Proposed front elevation

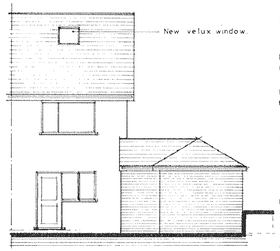

Proposed rear elevation

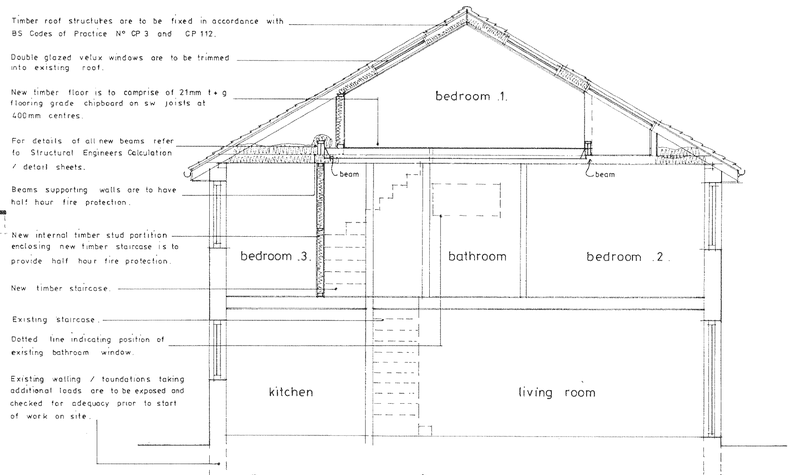

Section A ~ A.

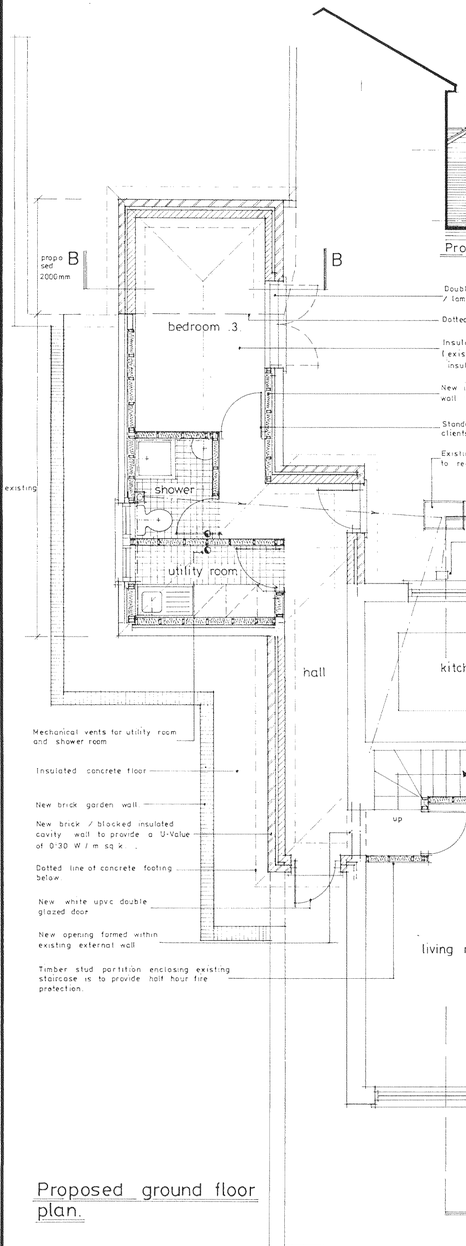

Proposed ground floor plan.

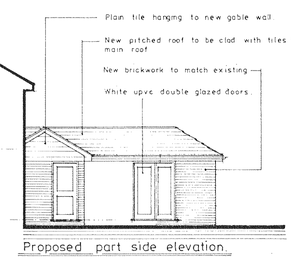

Proposed part side elevation.

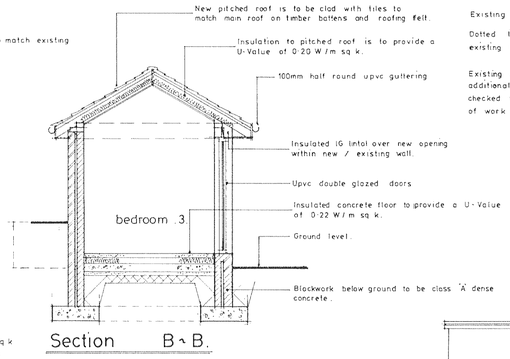

Section B ~ B.

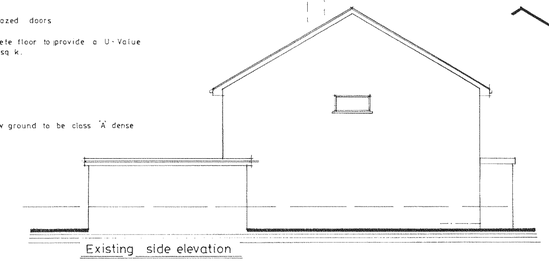

Existing side elevation

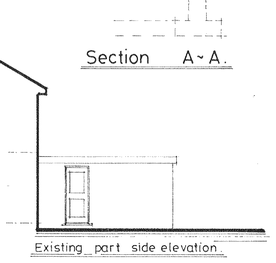

Existing part side elevation.

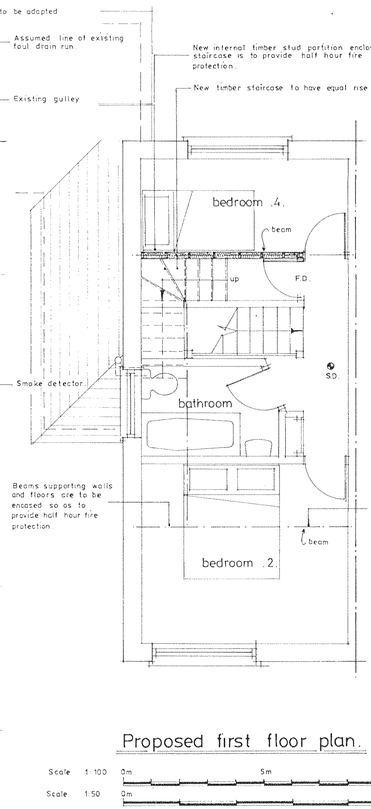

Proposed first floor plan.

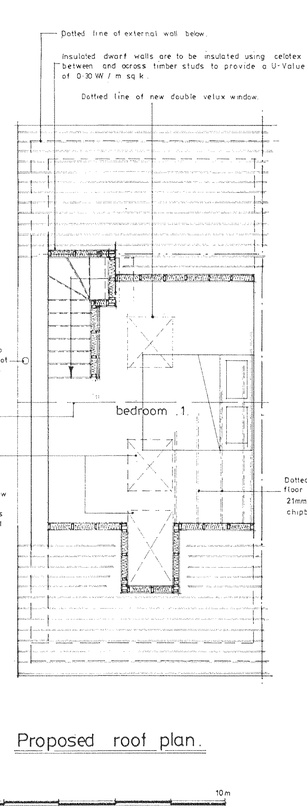

Proposed roof plan.

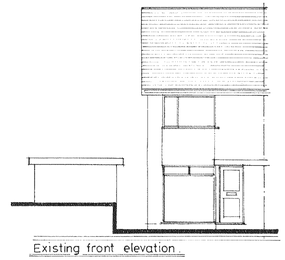

Existing front elevation

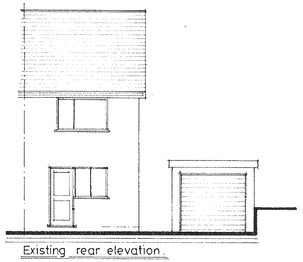

Existing rear elevation.

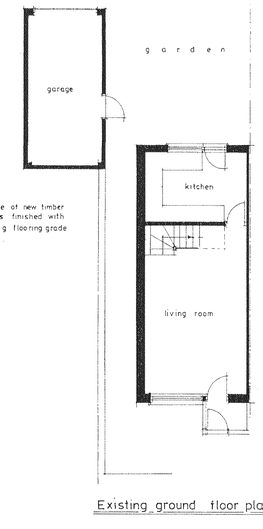

Existing ground floor plan.

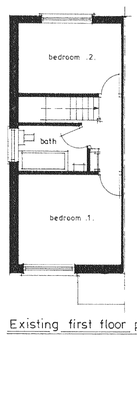

Existing first floor plan.

Scale 1:100 0m 5m 10m

Scale 1:50 0m 5m 10m

Notes:

All dimensions must be checked on site and not scaled from this drawing

Date	Revisions

© copyright

SDR Designs
Architectural & Planning Consultants
14 Batemans Road,
Brighton
East Sussex
BN2 6RD
Tel: 0790 9966787
Email: sdr_designs@hotmail.com

Client
Mr & Mrs .I. Waller.

Job Title
Proposed single storey pitched roof side extension garage conversion and roof conversion.
1. Wessex Walk.
Shoreham - by - Sea
West Sussex.

Drawing Title
Existing / proposed floor plans and elevations
Proposed sections A ~ A and B ~ B.

Ref. No. A01/0316
Date 11 MAY 2010

Scale
1:50 , 1:100 at A1.

Date
April 2010.

Drawn
SDW.

Drg. No.
1142010 / 01.

Rev.