
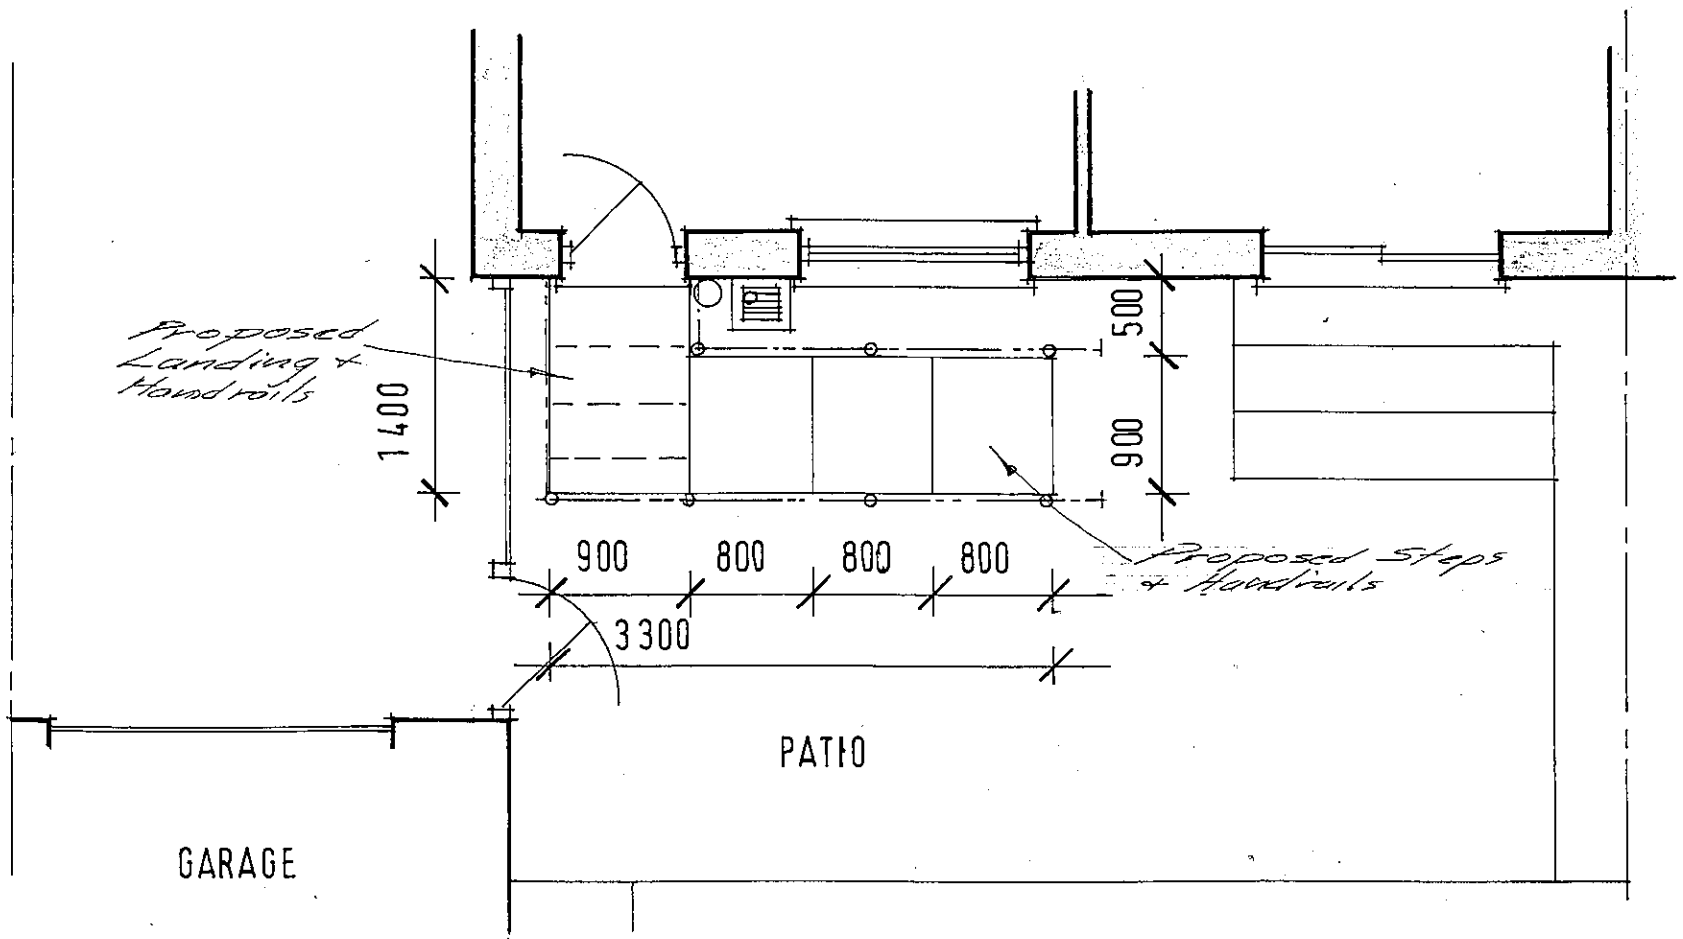


GROUND PLAN 1:50

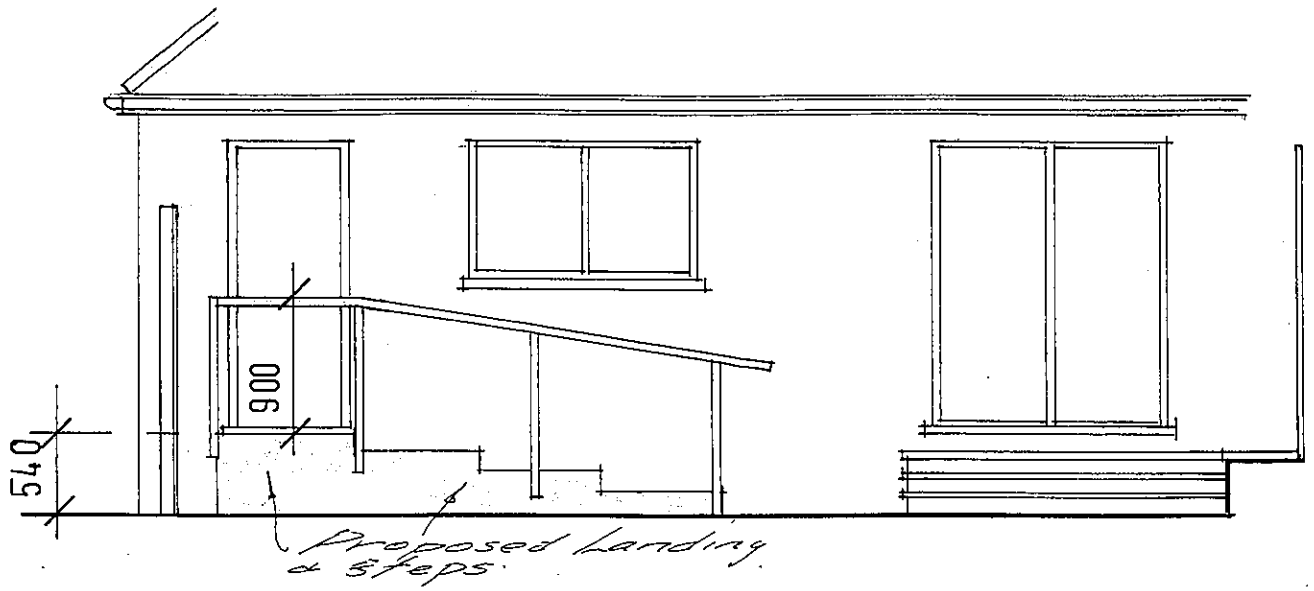

REAR ELEVATION 1:50

PLANNING DEPARTMENT
PLAN NO. Addendum
24 MAY 2010

PROPOSED LANDING & STEPS TO REAR EXTERNAL ACCESS
AT 86 GREENWAYS CRESCENT · SHOREHAM BY SEA

DRG No DFG/408/8313/1