Client Moveglade Ltd	Scale 1:1250	Date April 09	Brooklyn Chambers 11 Goring Road Worthing West Sussex BN12 4AP Tel: 01903 248777 Fax: 01903 248666 E-Mail: office@michaelcookassociates.co.uk
Project Chartwell Road, Lancing	Drawn SW	Plot Checked	
Drawing Location Plan - Unit 4	Drawing no 5142/L02	Revision --	CAD File Name: 5142 WD OSL.dwg xrefs:


MICHAEL COOK ASSOCIATES

CDM 2007 Health & Safety Information:

This information relates only to 'Significant Hazards' identified on this drawing and is to be read in conjunction with the Designer's Risk Assessment Register.

KEY

SITE OUTLINE

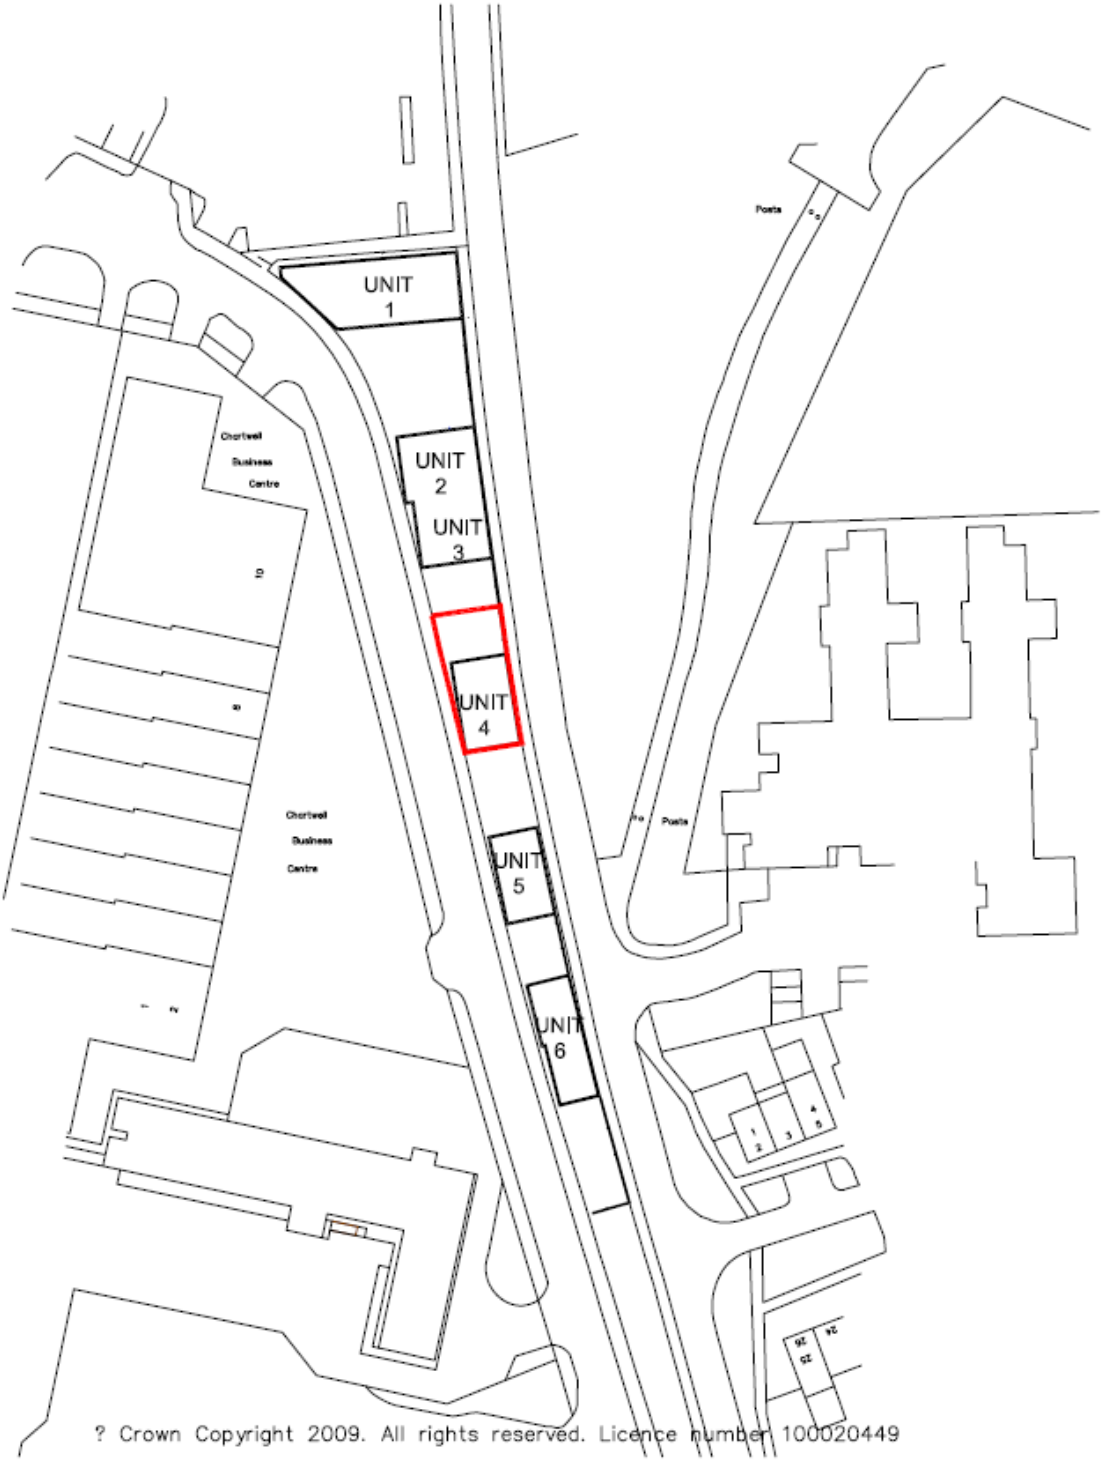

? Crown Copyright 2009. All rights reserved. Licence number 100020449

1:1250 0 5 10 15 25 50 m

1:1250 at A4