

This drawing is the design and copyright of Maurice Ashenden-Bax and must not be copied in part or whole without consent.


1. Do not scale off this drawing.
2. Any discrepancy in dimensions to be reported to Architect prior to carrying out the works.
3. This drawing to be read in conjunction with all engineers drawings.

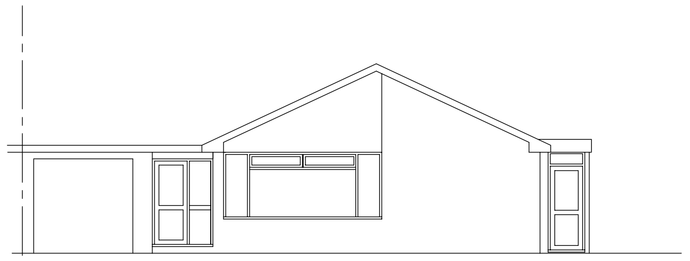


SOUTH ELEVATION

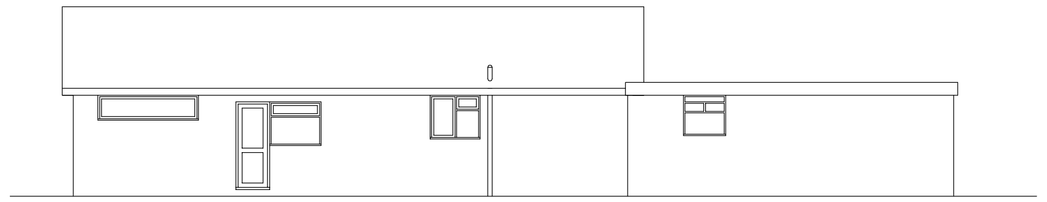


EAST ELEVATION

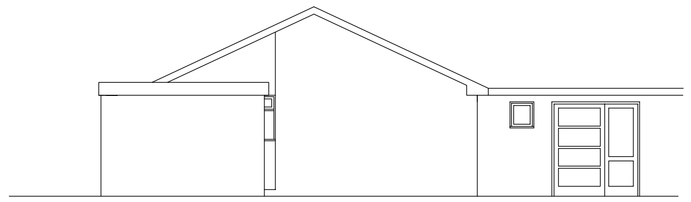

NORTH ELEVATION

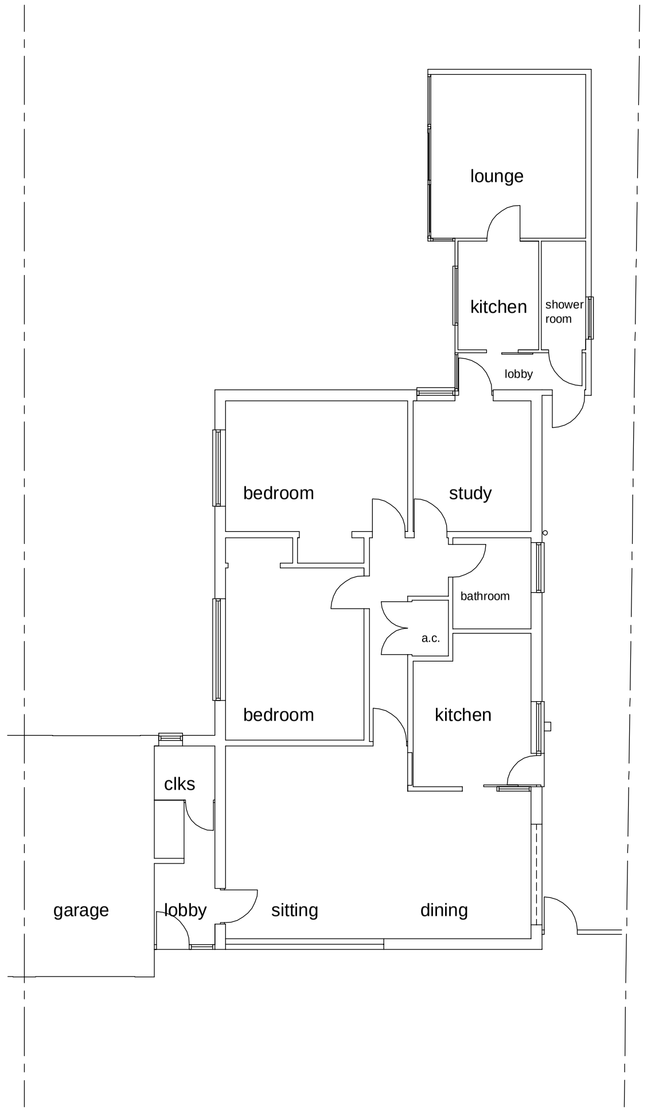


GROUND FLOOR PLAN

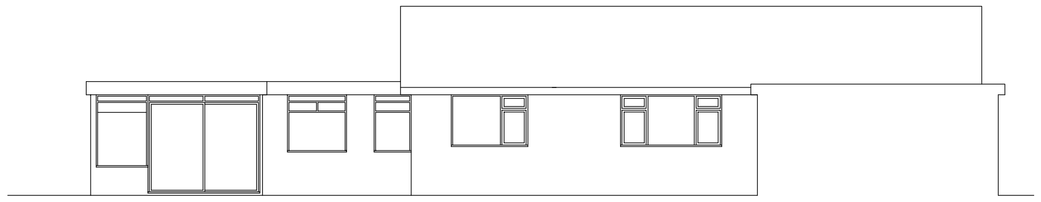

WEST ELEVATION

project:
Proposed Extension & Alterations
24 Cheal Close
Shoreham Beach, West Sussex

client:
Mr & Mrs R Banks

title:
Floor Plans and Elevations as Existing

date: 29.04.10

scale: 1:100

drg. no: rev:
10.1548.10

Maurice Ashenden-Bax
Chartered Architect

CALCETTO COTTAGE, CROSSBUSH LANE
ARUNDEL, WEST SUSSEX BN18 9PQ
Tel: 01903 882988 Mobile: 07976 509831
email: ashendenbax@btinternet.com