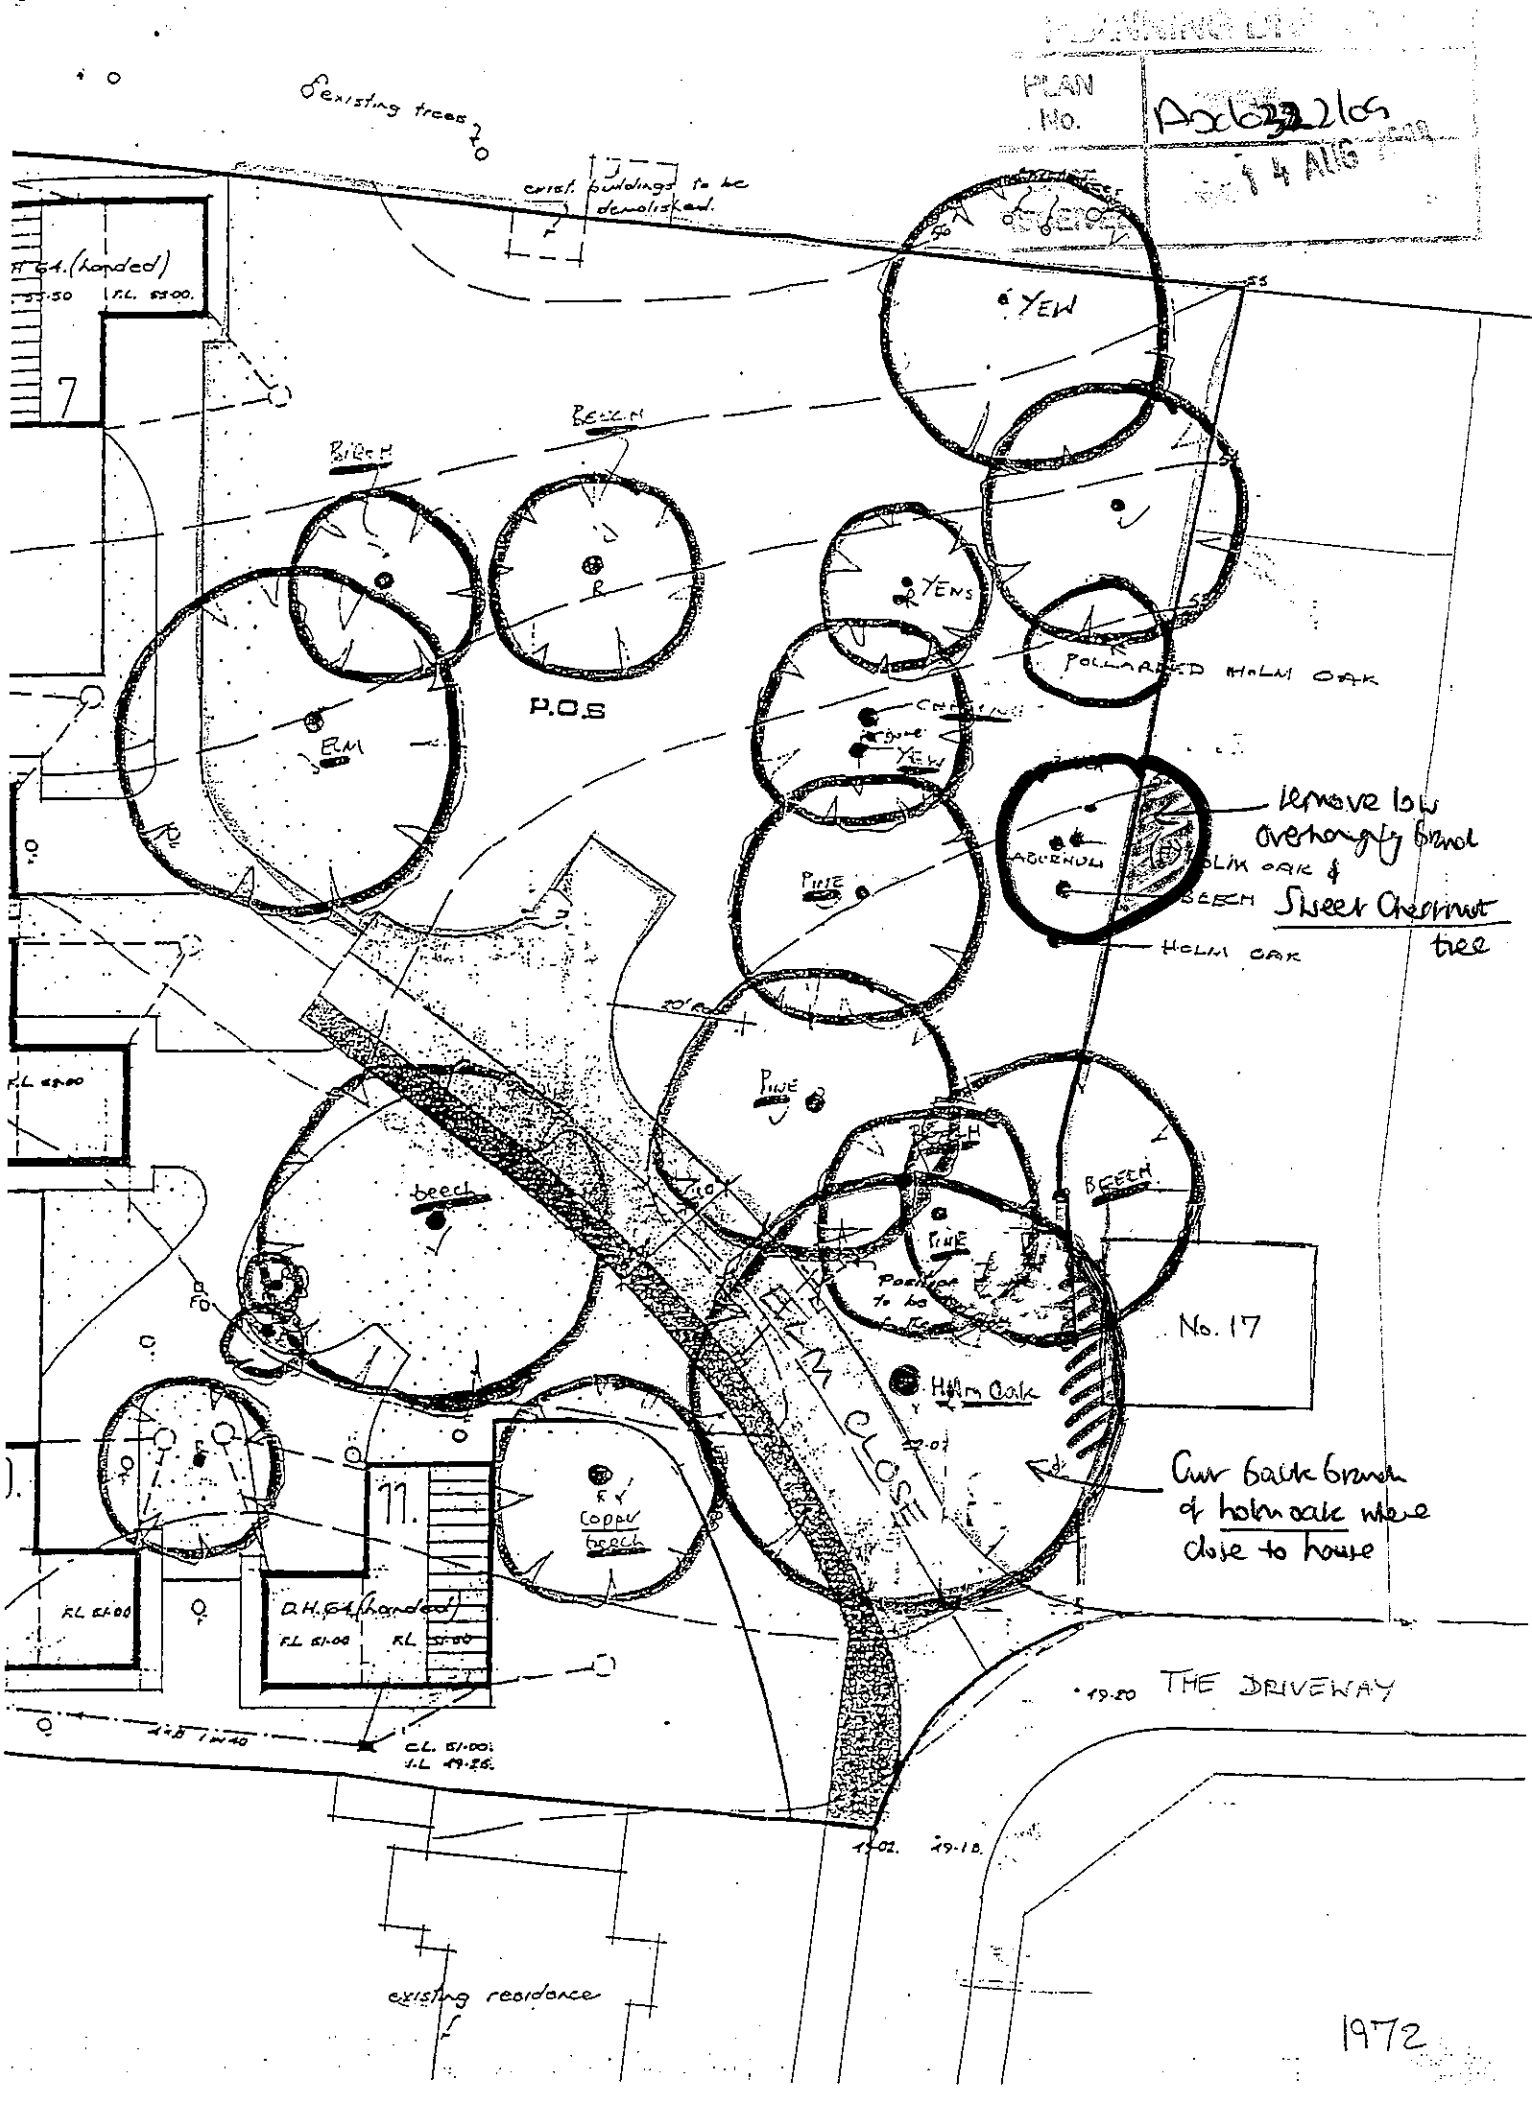
PLAN No.
14 AUG
existing trees
exist. buildings to be demolished.
YEW
BEECH
BIRCH
YEWS
POLLARDED HOLM OAK
P.O.S
ELM
YEW
remove low overhanging branch
LABURNUM
HOLM OAK &
BEECH
Sweet Chestnut tree
HOLM OAK
PINE
PINE
BEECH
beech
PINE
No. 17
Holm Oak
ELM CLOSE
Cut back branch of holm oak where close to house
copper beech
D.H.64 (handed)
THE DRIVEWAY
existing residence
1972