


Block Plan @ 1/500

0 10 25m 50m

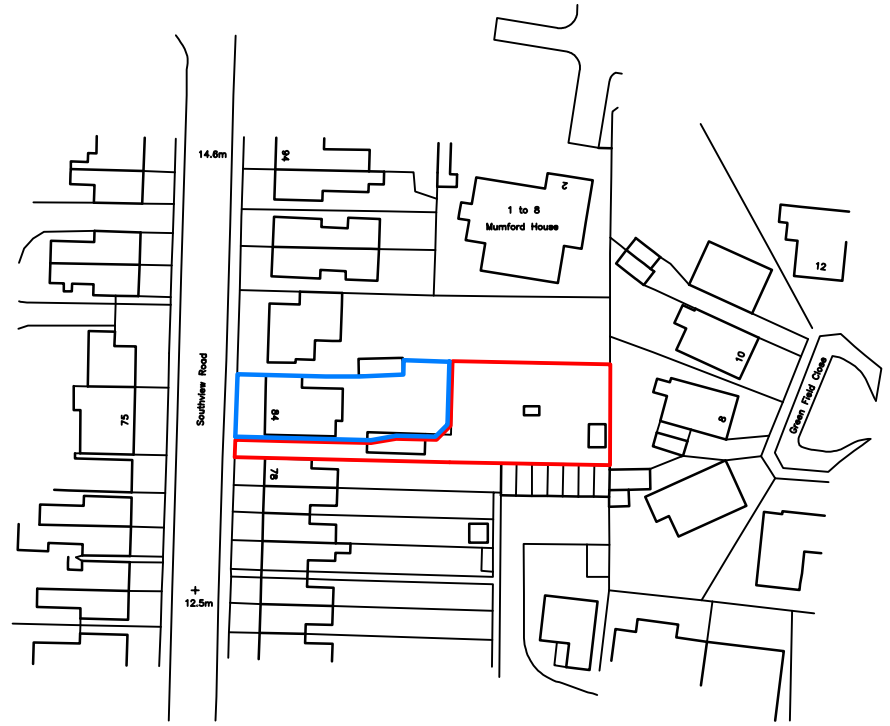

Location Plan @ 1/250

0 10 20 30 50m

Scale 1:1250

N

Rev	Description	Date
B	Rear addition omitted	06.12.20
A	Parking added	16.11.20

Job Reference	Client
New House 84 Southview Road Southwick	Mr Karriqi

Drawing Title	Drawing No	Rev
Location & Block Plans	ADC1235/LP	B

Date	Scale	Dwg Size	Plot Style	Drawn	Checked
28.10.20	1:1250/500	A3	ADC+red	AD	AD

All dimensions to be checked on site and ~~do not scale from this drawing~~. This drawing should be approved by Local Authority Building Control or other appropriate checking authority prior to commencement of work. This drawing should not be reproduced without the prior consent of the author.

ADC Alistair Dodd Consulting

Architectural Services

72a Beaconsfield Road . Brighton . East Sussex . BN1 6DD
Tel: 01273 669466
Email: info@adcbrighton.co.uk
WWw.adcbrighton.com