

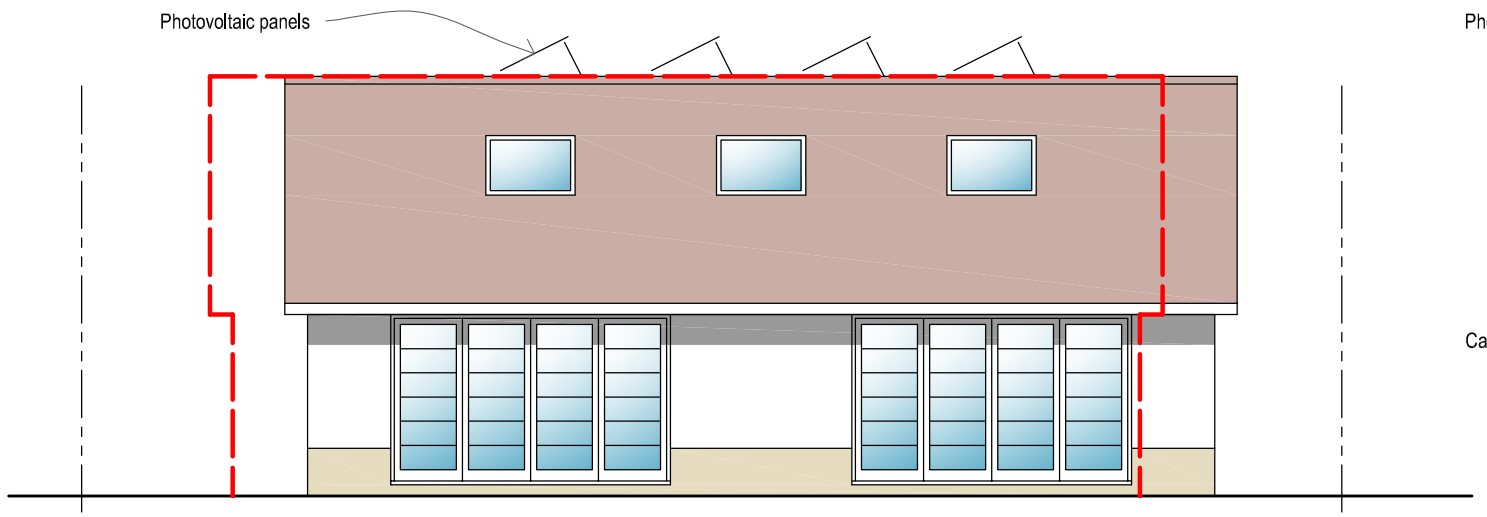



Rear (East) Elevation @ 1:100

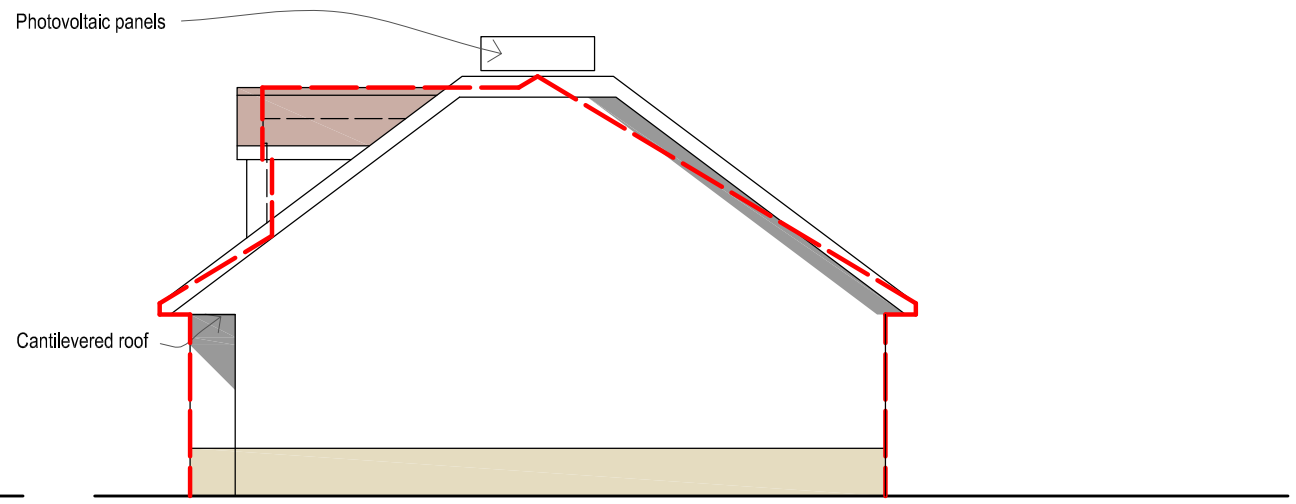

Side (South) Elevation @ 1:100

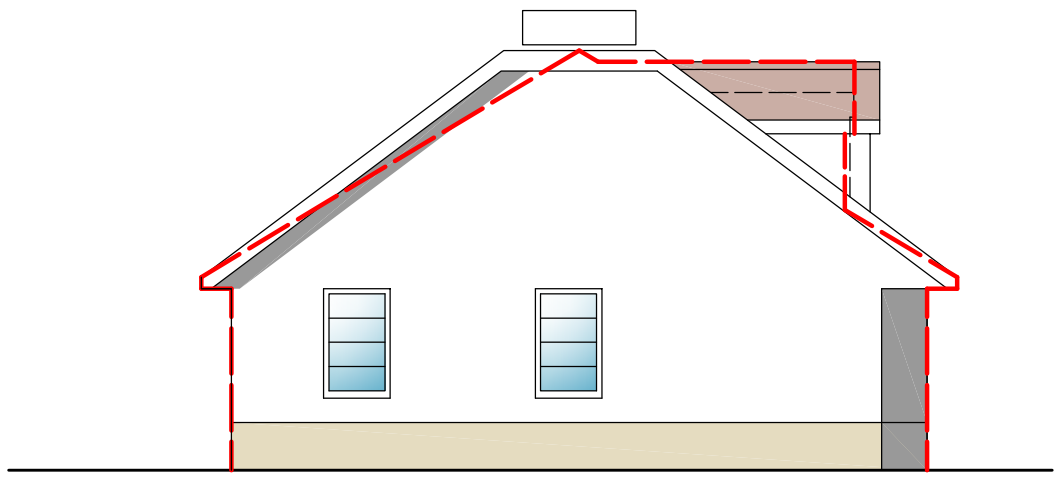

Side (North) Elevation @ 1:100

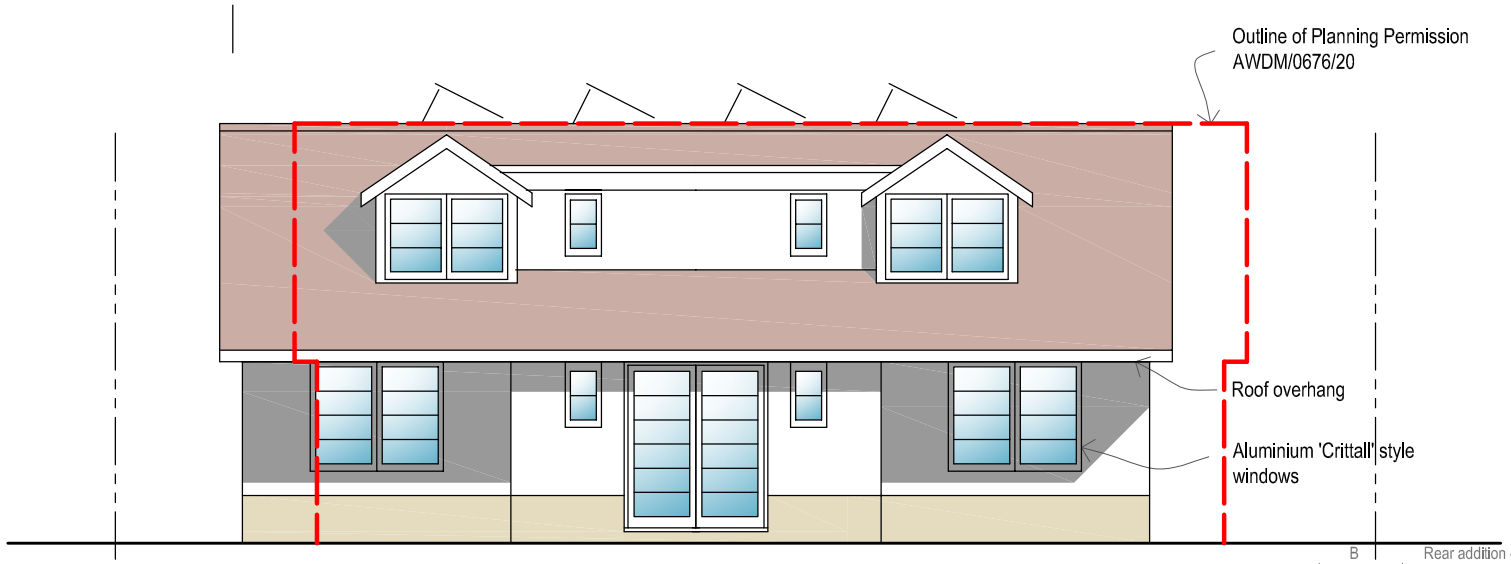

Front (West) Elevation @ 1:100

0 2 4 6 10m 20m

Scale 1:200

Rev	Description	Date
B	Rear addition omitted	06.12.20
A	Photovolaic panels identified	16.11.20

Job Reference	Client
New House Land Rear of 84 Southview Road Southwick	Mr Karriqi

Drawing Title	Drawing No	Rev
Elevations	ADC1235/13	B

Date	Scale	Dwg Size	Plot Style	Drawn	Checked
17.10.20	1:100	A3	ADCgreyscale	AD	AD

All dimensions to be checked on site and ~~do not scale from this drawing.~~ This drawing should be approved by Local Authority Building Control or other appropriate checking authority prior to commencement of work. This drawing should not be reproduced without the prior consent of the author.

ADC Alistair Dodd Consulting
Architectural Services
72a Beaconsfield Road . Brighton . East Sussex . BN1 6DD
Tel: 01273 669466
Email: info@adcbrighton.co.uk
WWw.adcbrighton.com