SITE PLAN
Bus Shelter 4801-0039 Upper Shoreham Road, Adjacent to 109 Royal George Parade, Shoreham On Sea, BN43 6TB
Easting: 523297 Northing: 106108

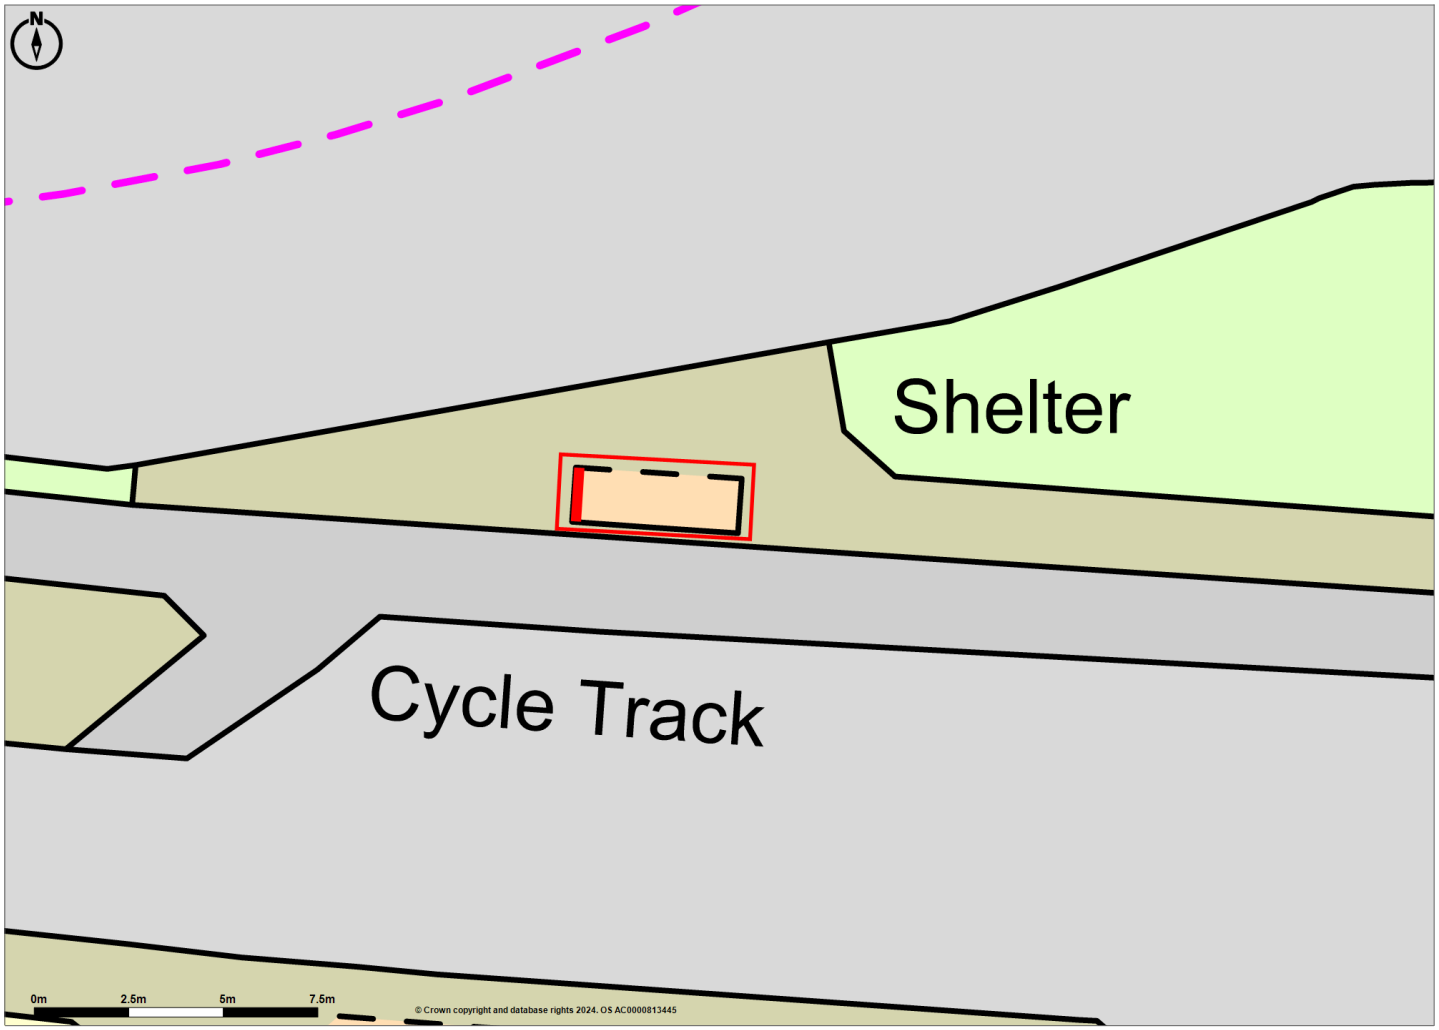

Promap
LANDMARK INFORMATION
© Crown Copyright and database rights 2024. OS AC0000813445
Plotted Scale - 1:200. Paper Size – A4