


7 Beach Green - Existing

ROOF PLAN
1:150

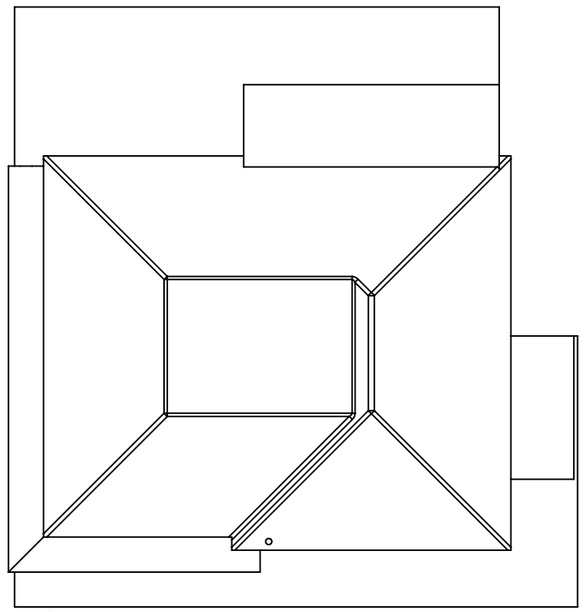


SECTION B-B
GROUND FLOOR
PLAN
SCALE 1 : 150

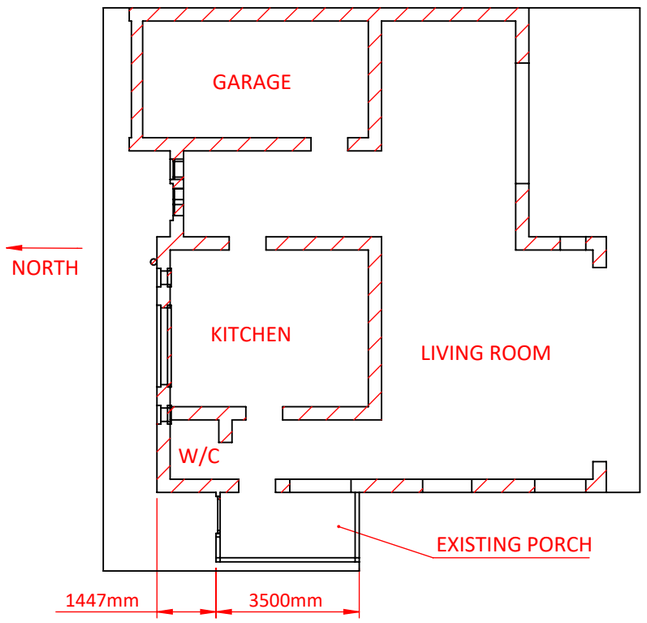


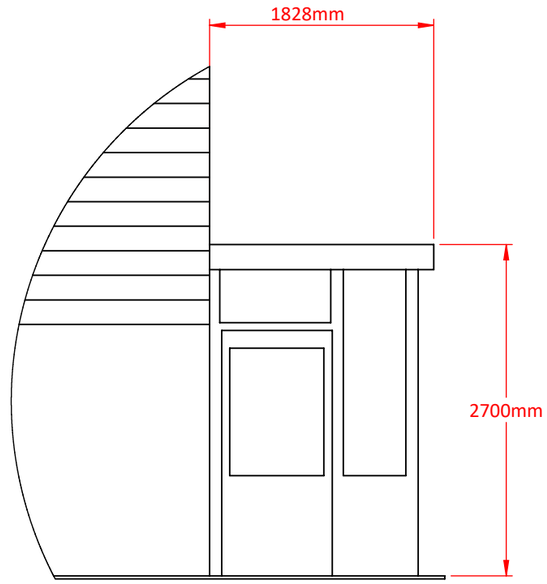

DETAIL A
SCALE 1 : 50
FRONT ELEVATION
EXISTING PORCH

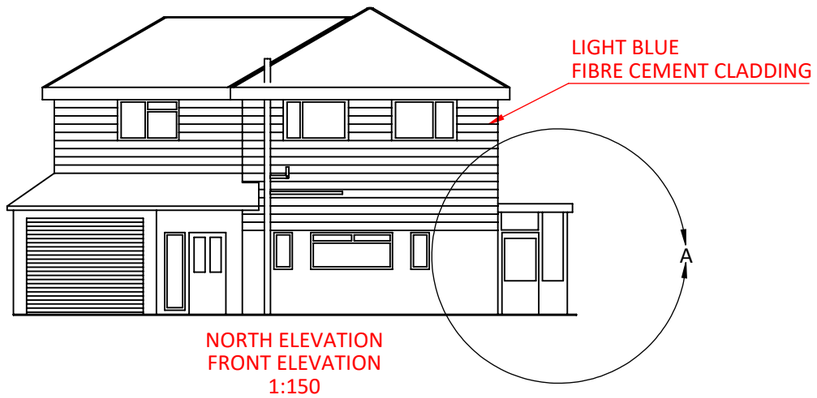

NORTH ELEVATION
FRONT ELEVATION
1:150

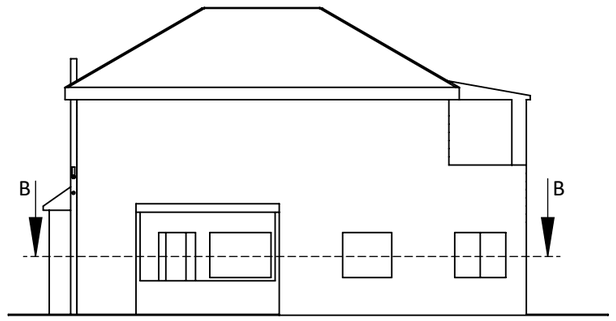

WEST ELEVATION
SIDE ELEVATION
1:150



SOUTH ELEVATION
BACK ELEVATION
1:150



THIRD ANGLE PROJECTION

7 Beach Green

MATERIAL: -				FINISH: -	TITLE: 7 Beach Green - Existing / REV. C
	NAME	SIGNATURE	DATE	USED ON -	DWG NO. BN435YG-001 / A3
DRAWN	R Flynn		19/05/2021		
CHKD	-		-		DIMENSIONS IN mm / SHEET 1 OF 1 / SCALE: 1:150