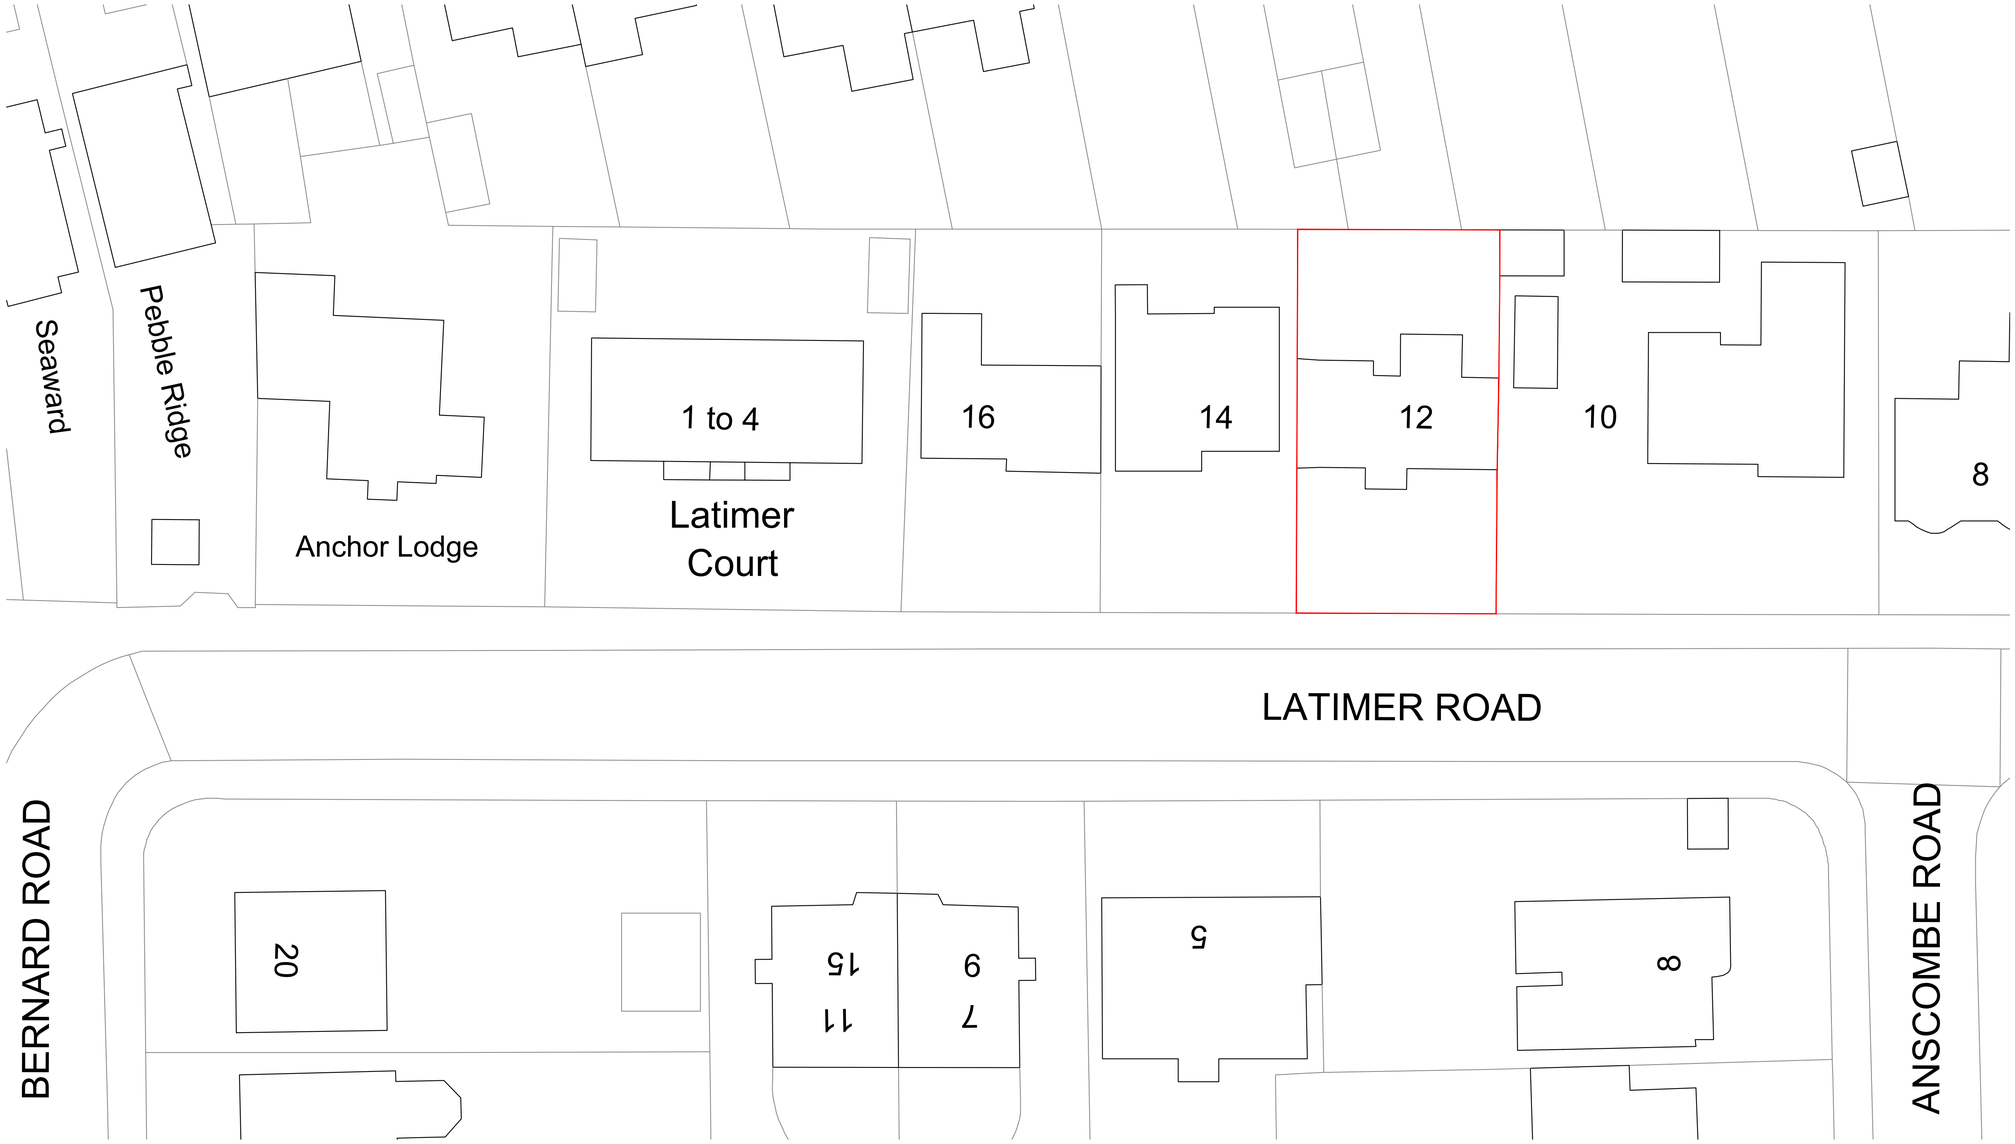


Block Plan - 1:200 @A1

N

scale bar for 1:200

0 4 8 12 16 20 metres

Red line denotes site boundary



Site Location Plan
1:1250 @A1

scale bar for 1:1250

0 50 100 metres

N

© Crown copyright 2024 Ordnance Survey 100053143

12 LATIMER ROAD, WORTHING, BN11 5EP

EXISTING

SITE LOCATION & BLOCK PLAN

date	client
JAN 2024	MR & MRS BARNETT

scale	drawing no.	revision
VARIES @A1	24 / 12L / EX 001	A

MIKE BECK DESIGN

t: 07961 031 843
w: www.mikebeckdesign.co.uk
e: info@mikebeckdesign.co.uk