12 Atlantic Court, Ferry Road, BN43 5YJ

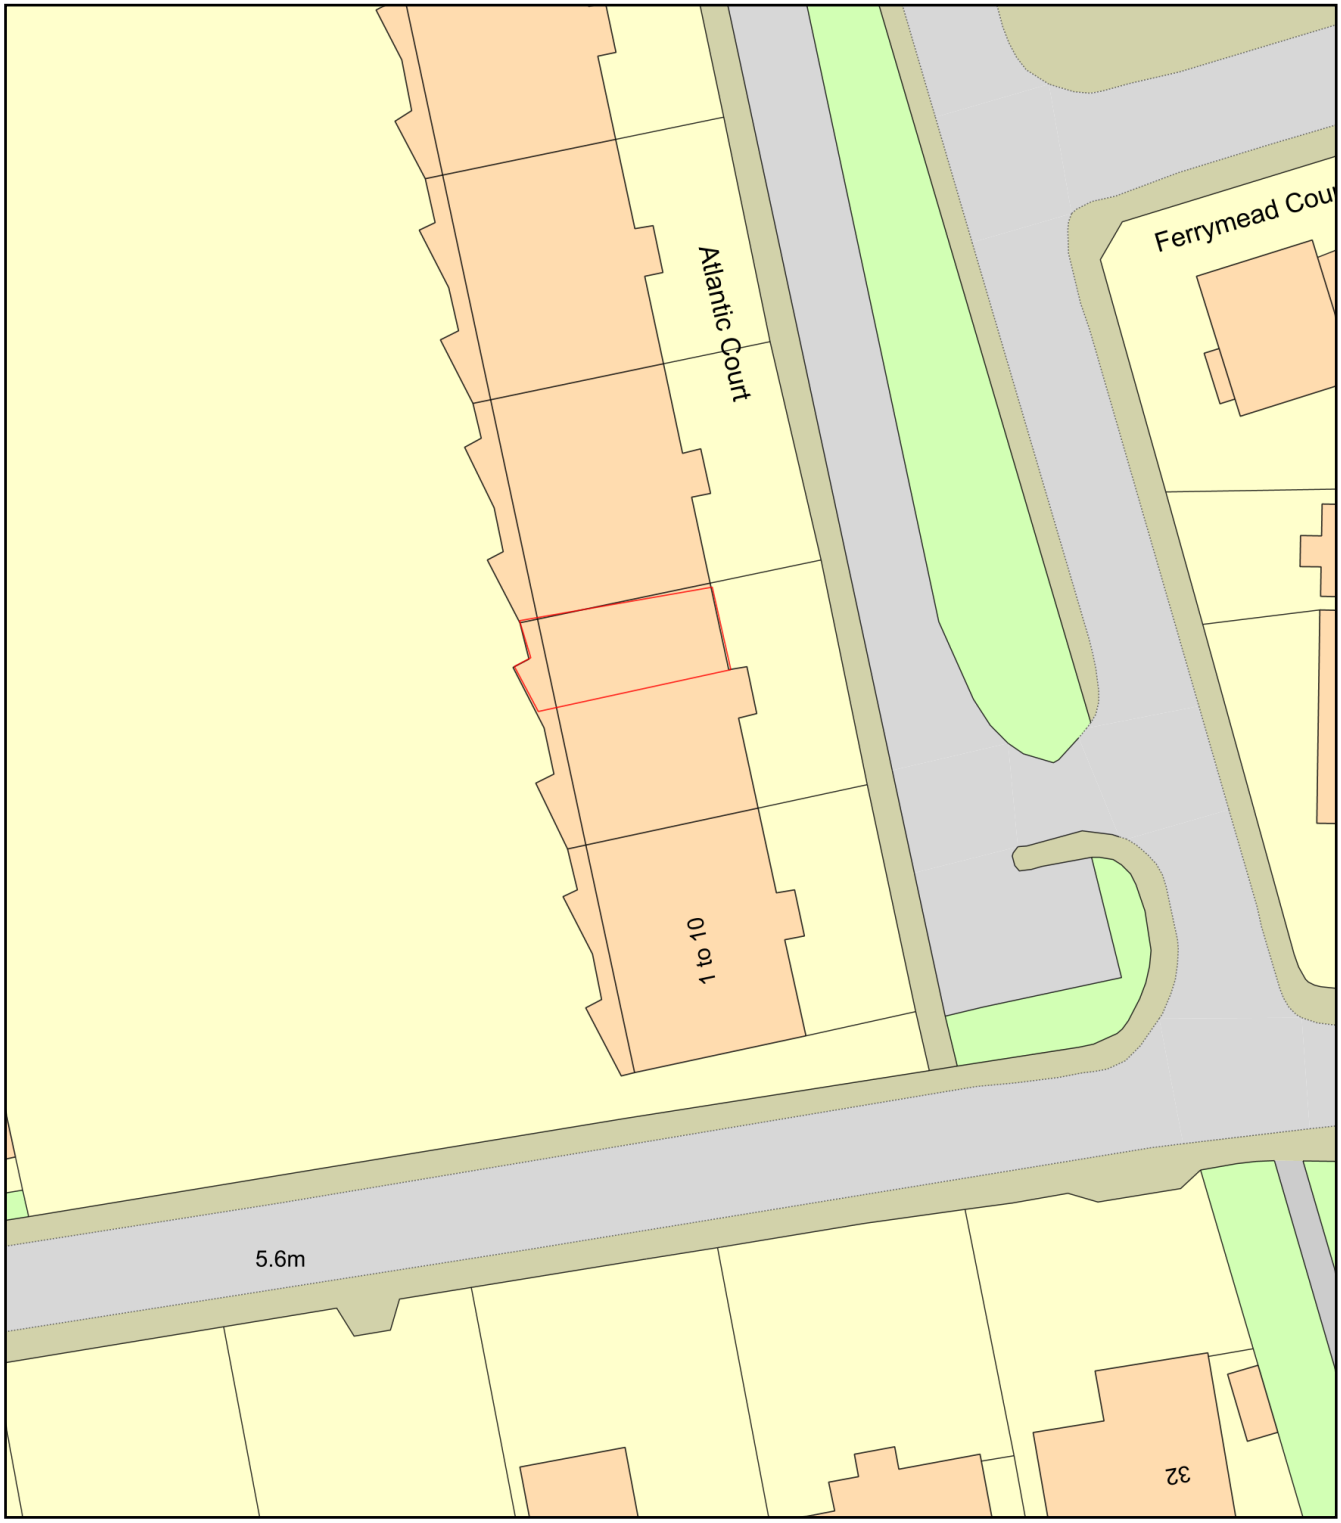

0 20
Metres

N

ReQuestaPlan

Plan Produced for: Maureen Jansseune

Date Produced: 23 Aug 2019

Plan Number/Project ID: TQRQM19235130931739

Scale: 1:500 @ A4

© Crown copyright, All rights reserved. 2019 Licence number 0100042766