
NORTH

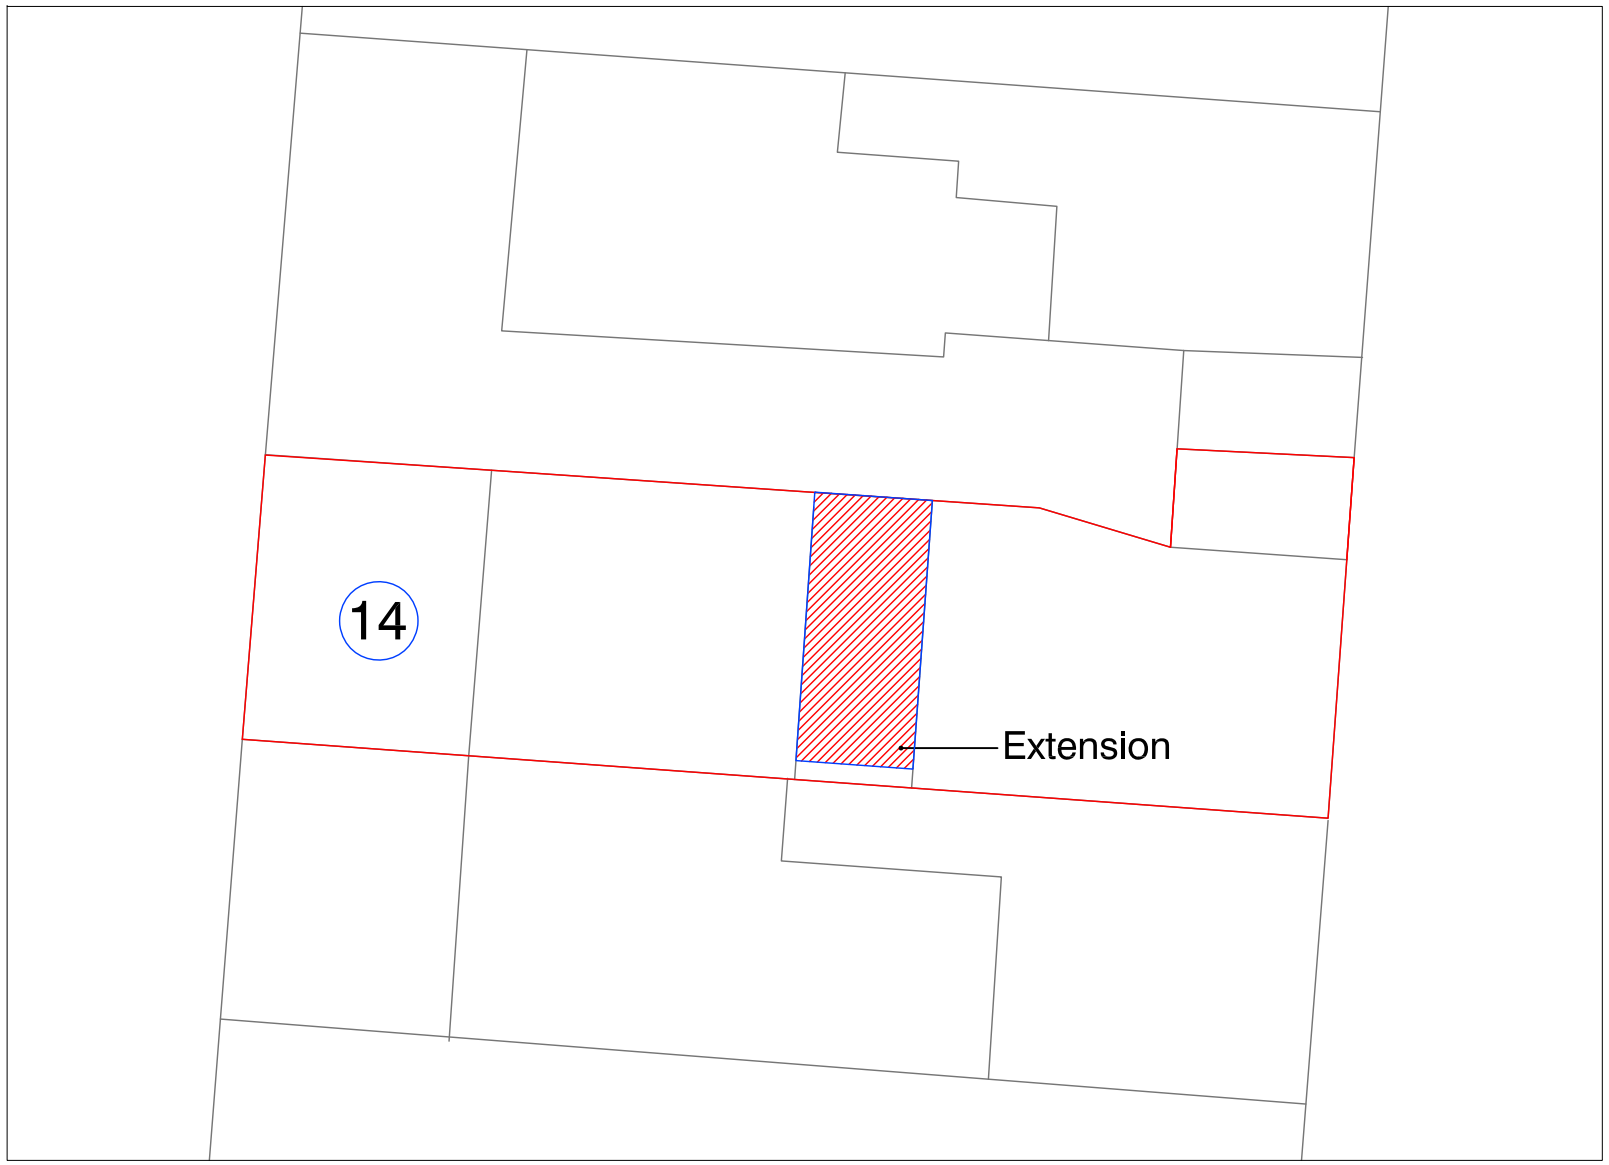

BLOCK PLAN - 1:200

1:200

0m 2m 4m 6m 8m 10m 12m 14m 16m 18m 20m

NOTES:

1. All dimensions are in mm and must be checked on site.
2. Drawings are to be read in conjunction with accompanying documents.
3. Any errors or inaccuracies should be brought to the attention of Jessey Mason Associates.

Contact Information
Unit 3, Tungsten Building, George Street, Portslade, Brighton, BN41 1RA
Tel: 01273 410836
Email: Louise@jesseymason.co.uk

JESSEY MASON ASSOCIATES

CIAT Registered Practice

RICS

Client Name	Dr Darryl Livesey
Address	14 Holmbush Way, Southwick, BN42 4YA
Drawing Title	Block Plan
Drawing Reference	LH/03/HOLMB14
Date	09/04/21
Scale	1: 200
Paper	A3
Drawn By	smm
Revision	-
Direction	