Copyright reserved.
This drawing may only be used for the client and location specified in the title block. It may not be copied or disclosed to any other party without prior written consent from MPDC. Prior to any works commencing on site, MPDC is to be contacted regarding the planning authority and are not to be used for construction.
1. The works shown have been drawn for submission to the local authority.
2. MPDC accept no responsibility for any unknown factors which either preclude the works from construction or add additional costs, ie location of public sewers and underground services, abnormal foundation designs, due to trees, ground conditions or any underground structure or obstruction. condition of the existing building.
3. No works to commence without either full plans building control approval or a building notice served with the local authority.
4. The dimensions indicated are approximate and applies to site checks by the contractor prior to commencement.
5. No works shall commence until planning approval has been given by the local authority.

MPD
ARCHITECTURAL SERVICES
12 RIDGESIDE, THREE BRIDGES, CRAWLEY,
WEST SUSSEX, RH10 1PB.
Tel No 01293 400321 Mobile 07733538813 email info@mpdconsultants.co.uk

CLIENT
MR & MRS STRICKLAND

PROJECT
PROPOSED SINGLE STOREY REAR EXTENSION AT
65 OLD SHOREHAM ROAD, SOUTHWICK, BRIGHTON,
WEST SUSSEX, BN42 4HE.

DRAWING
EXISTING ELEVATIONS

REV	DESCRIPTION	DATE
A	CLIENT AMEND. ISSUE	17.07.18
B	PLANNING APPLICATION (PRIOR APPROVAL).	26.07.18

SCALE @ A3	DATE	DRG No	REVISION
1:100	JULY 2018	MPD/18/1171	B

SOUTH ELEVATION

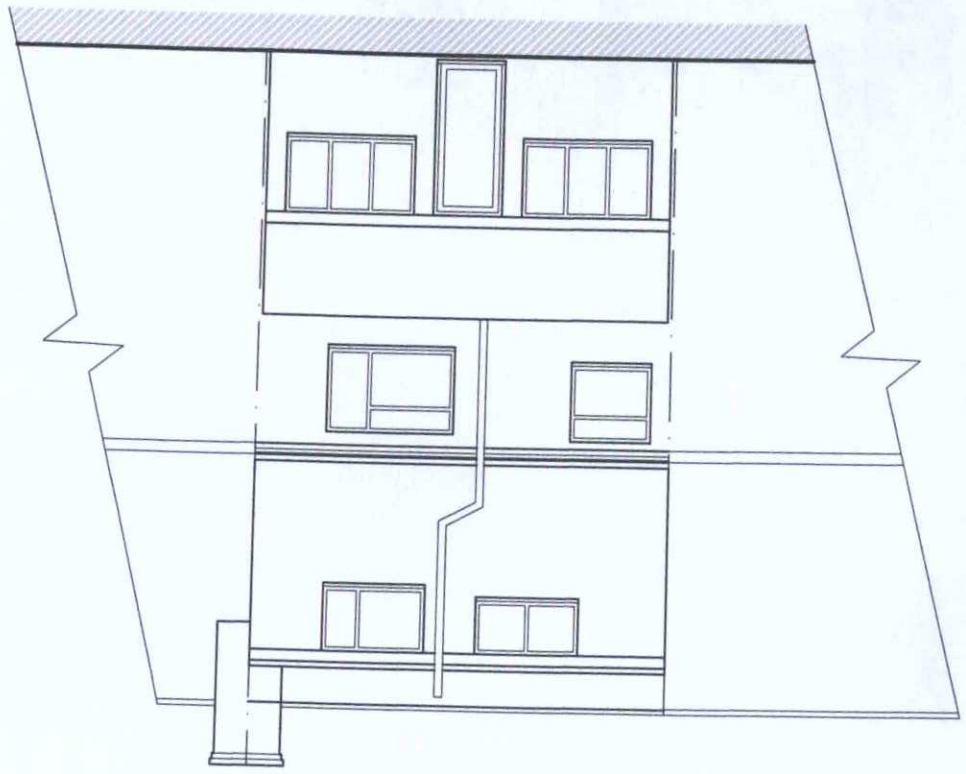

WEST ELEVATION

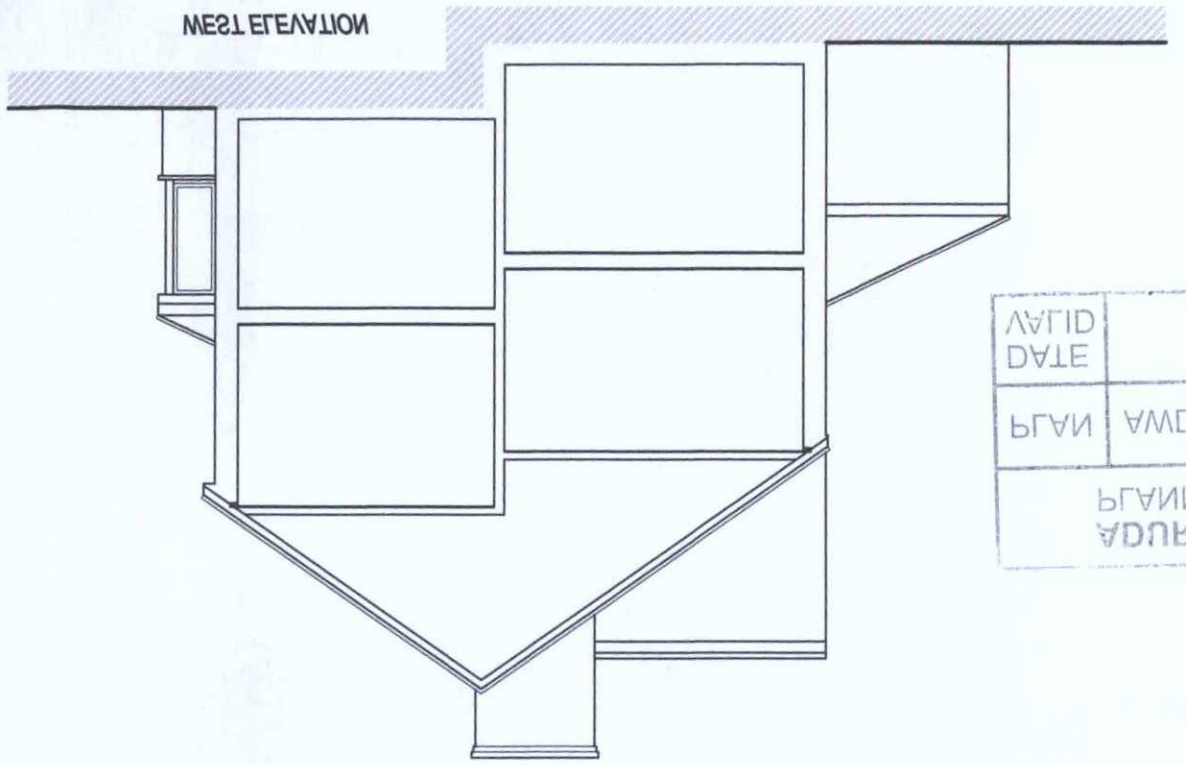

PLANNING SERVICES
ADUR & WORTHING

PLAN	AWDM/1171/18
VALID DATE	30 JUL 2018

EXISTING ELEVATIONS SCALE 1:100
NORTH ELEVATION

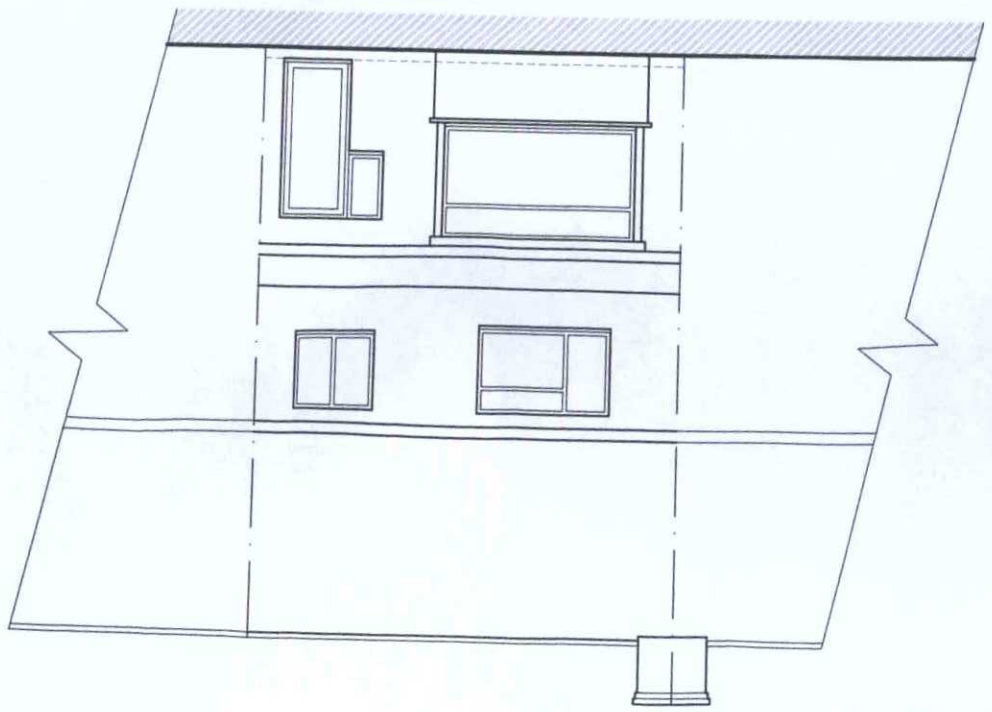

EAST ELEVATION

