ARCHITECTURAL SERVICES
12 RIDGESIDE, THREE BRIDGES, CRAWLEY,
WEST SUSSEX, RH10 1PB.
Tel no 01293 410751 Mobile 07785338613 email info@mbdconsultants.co.uk

CLIENT
MR & MRS STRICKLAND

PROJECT
PROPOSED SINGLE STOREY REAR EXTENSION AT
25 OLD SHOREHAM ROAD, SOUTHWICK, BRIGHTON,
WEST SUSSEX, BN42 4HS.

REV	DESCRIPTION	DATE
A	CLIENT PRELIM. ISSUE	22.07.18
B	PLANNING APPLICATION (PRIOR APPROVAL).	26.07.18

DRAWING
PROPOSED GROUND FLOOR & ROOF PLANS

SCALE @ A3	DATE	DWG NO	REVISION
1:100	JULY 2018	MBD/18/1113	B

Copyright reserved.
This drawing may only be used for the client and location specified in the title block. If may not be copied or disclosed to any other party without prior written consent from MBDC. Print to any scale other than that stated will invalidate dimensions. Do not scale from drawing. Contractor to check all dimensions on site. MBDC is to be contacted regarding the need for any variation or clarification prior to commencement of any works.

1. The works shown have been drawn for submission to the local planning authority and are not to be used for construction.
2. No works shall commence until planning approval has been given by the local authority.
3. No works to commence without either full plans planning control approval or a building notice served with the local authority.
4. The dimensions indicated are approximate and subject to site checks by the contractor prior to commencement.
5. MBDC accept no responsibility for any unknown factors which affect erecting the works from constructing or add additional costs, ie foundation design, due to trees, ground conditions or any underground location of public sewers and underground services, abnormal structure or obstruction conditions of the existing building.

PROPOSED FLOOR PLANS SCALE 1:100

GROUND FLOOR PLAN Scheme 1

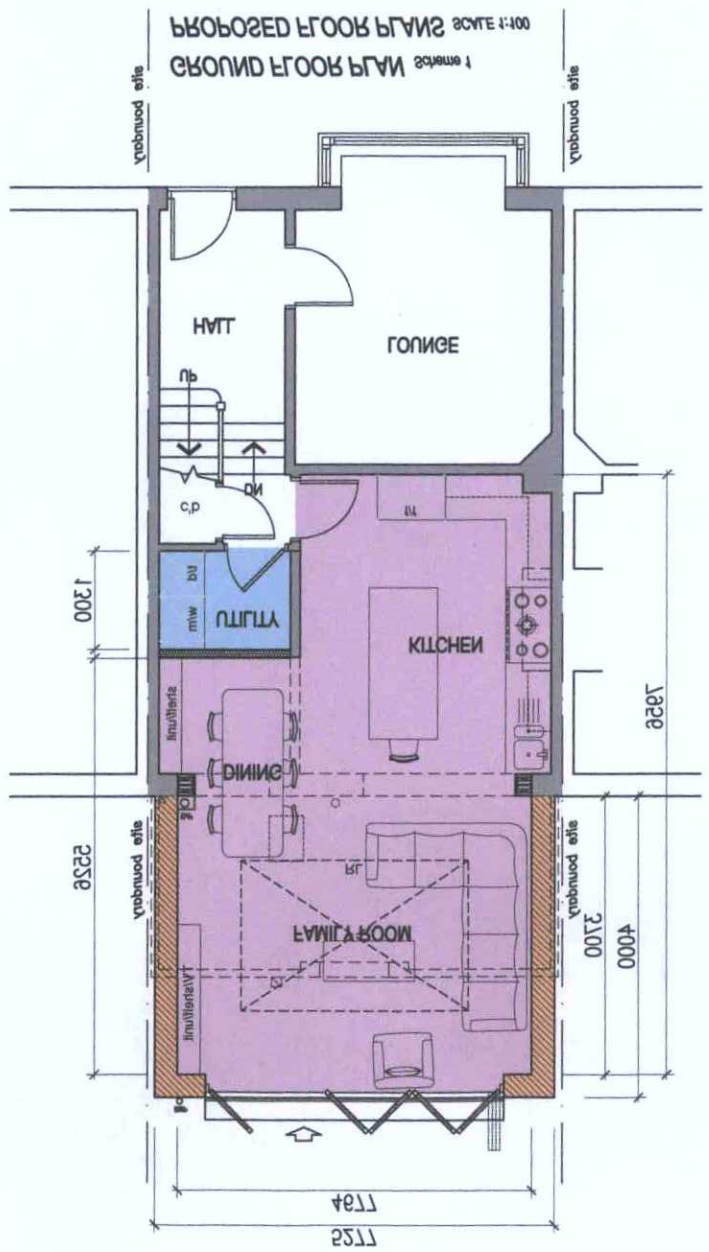

ROOF PLAN

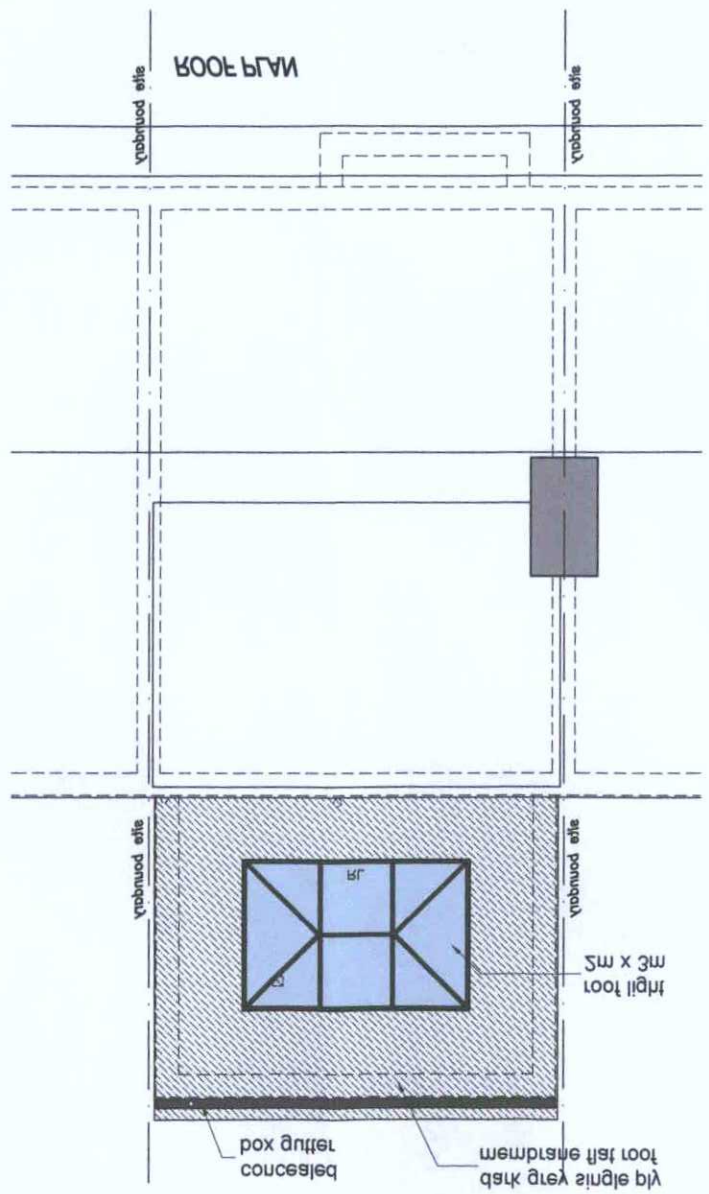

VALID DATE	30 JUL 2018
PLAN	MBD/18/1113

PLANNING SERVICES
ADUR & WORTHING

0m 10m