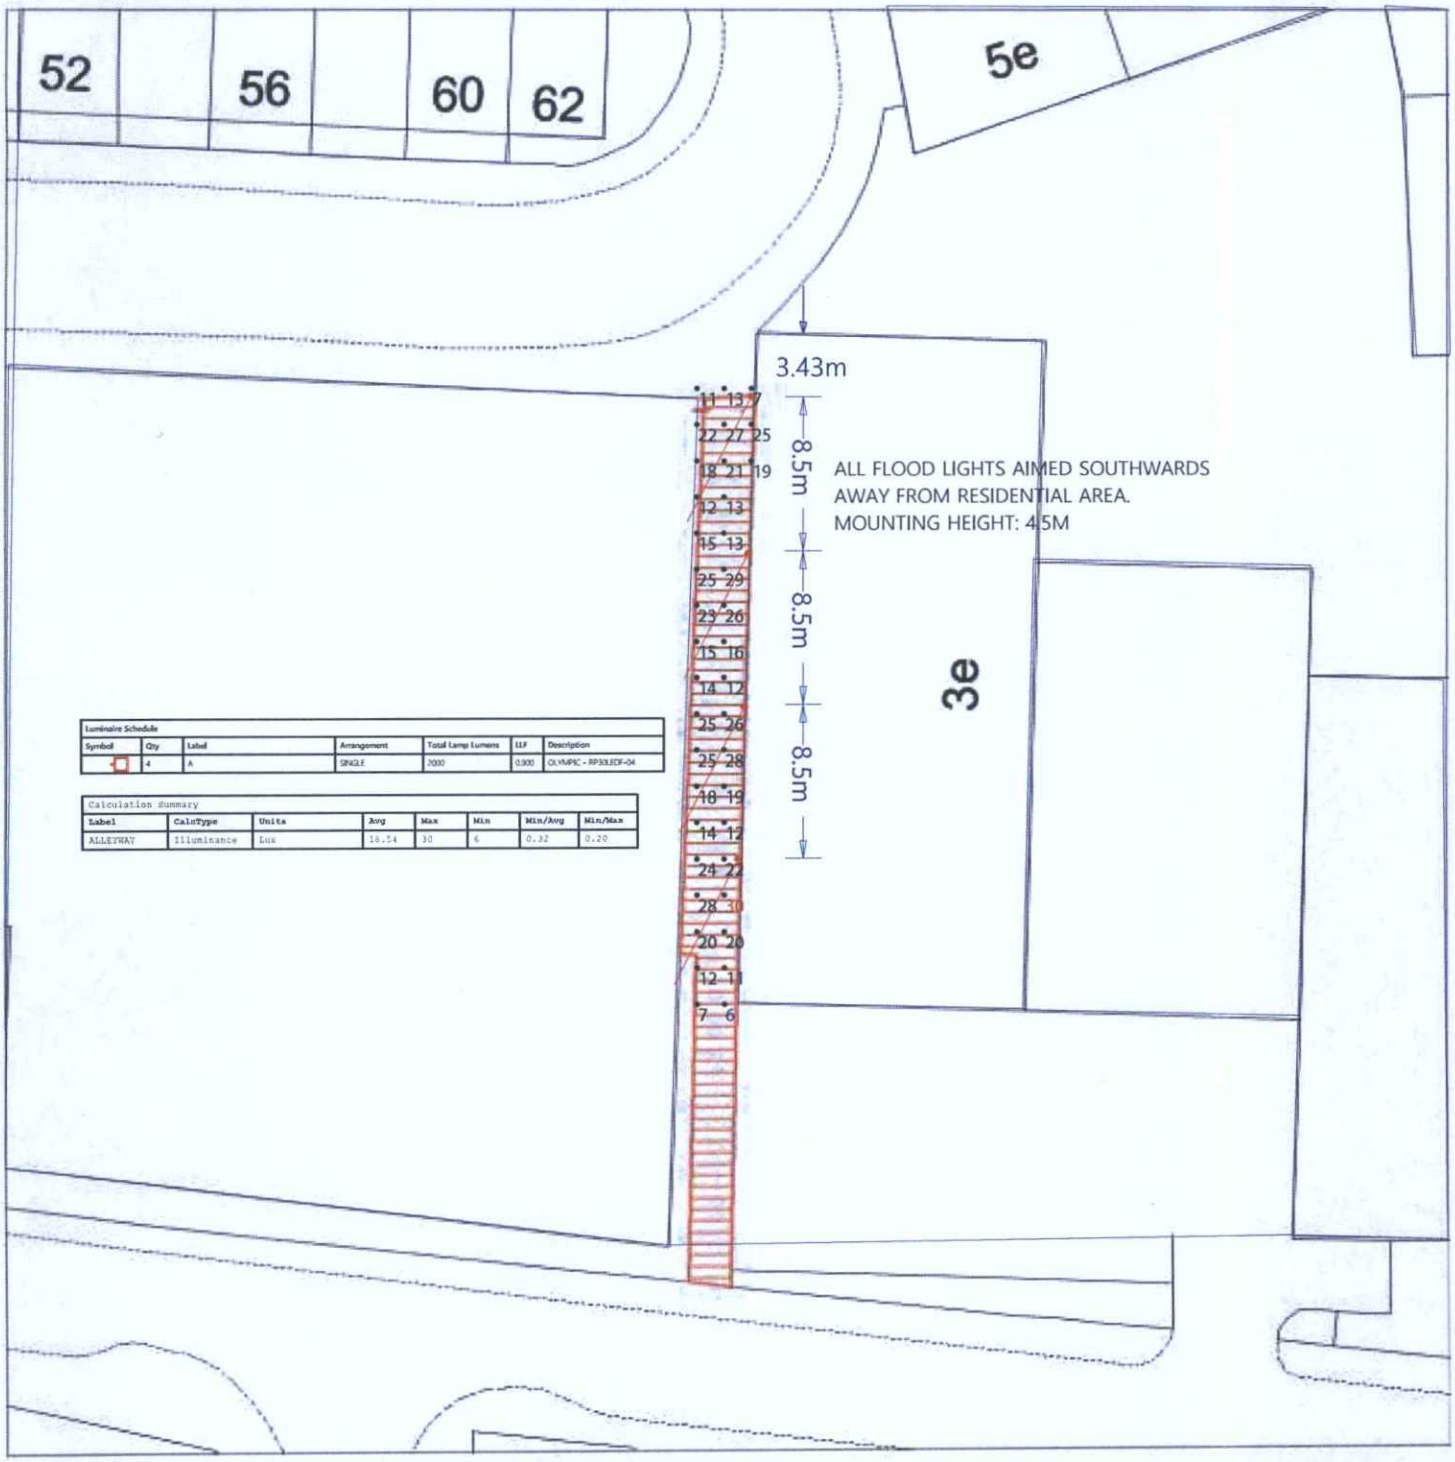

Kew Electrical, Unit 1, Chapel Road, Portslade, Brighton

ADUR & WORTHING
PLANNING SERVICES

PLAN	AWDM/ 1471/15
DATE VALID	14 OCT 2015

Scale 1:500

0 10 20

Metres