

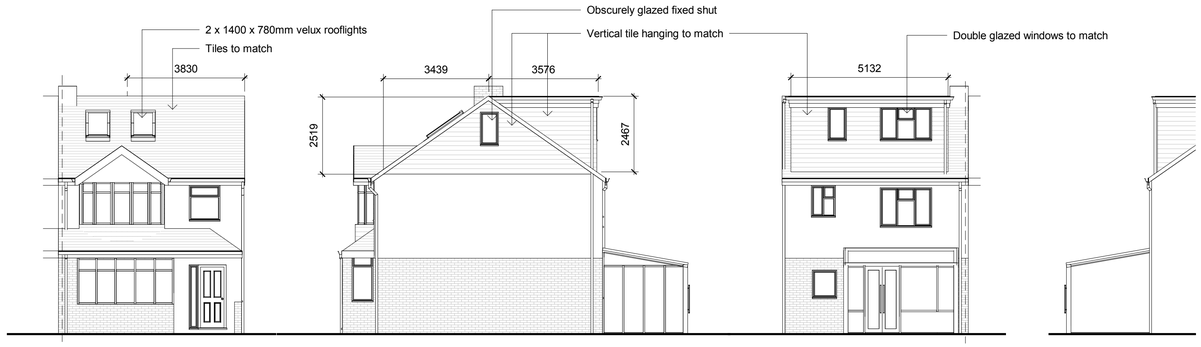


Front Elevatiom | Side Elevation | Rear Elevation | Side Elevation


Ground Floor

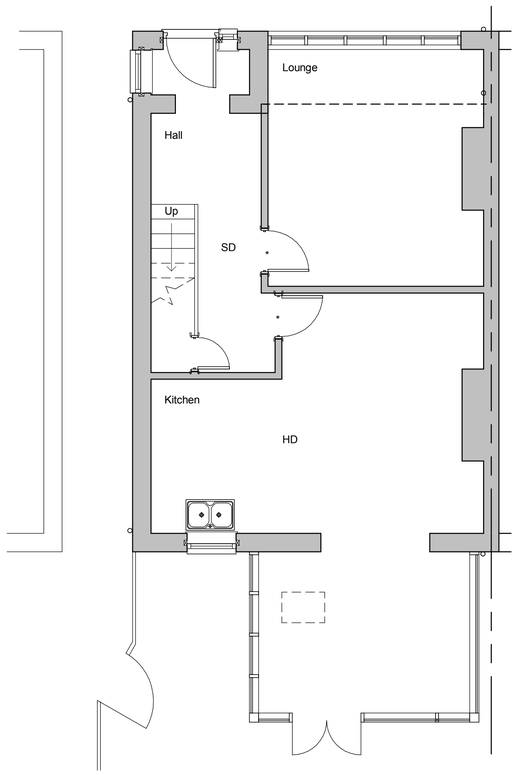

First Floor

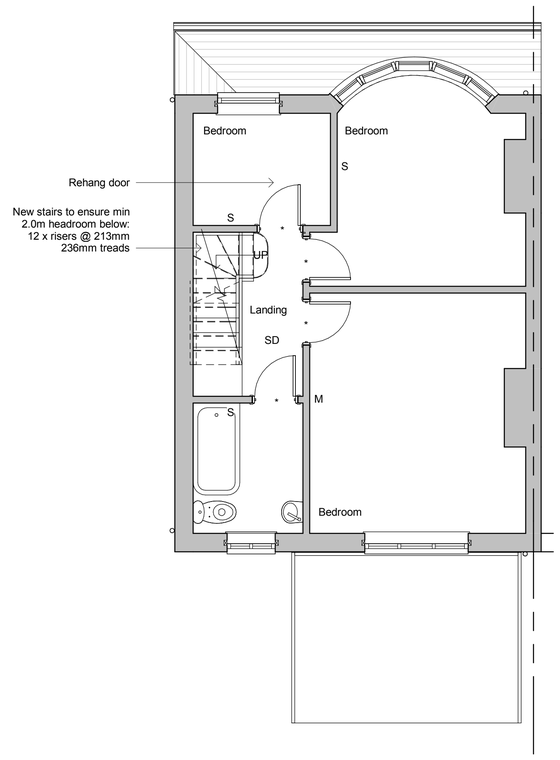

Second Floor

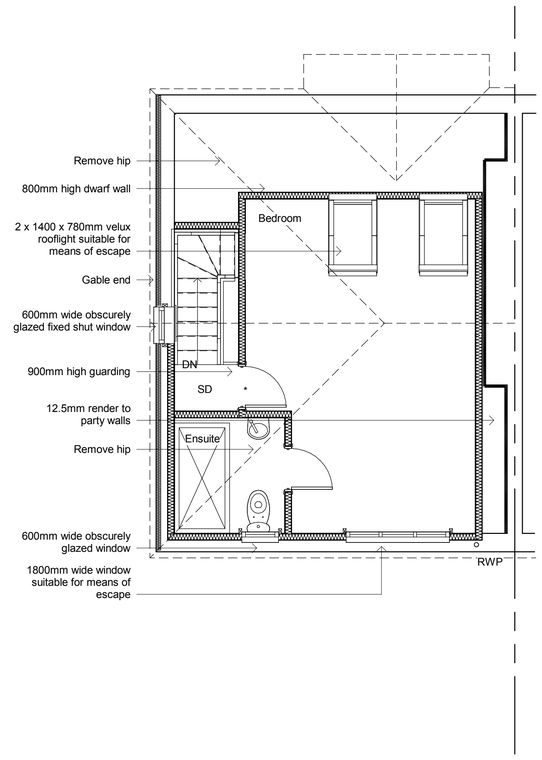

Revisions

0.5 0 0.5 1 1.5 2 2.5
SCALE 1: 50 m

1 0 1 2 3 4 5
SCALE 1: 100 m

Cubic content calculation:

Gable End:
(3.830 / 3) x 3.439 x 2.519 = 11.05 m3

Dormer:
3.576 x 2.467 x 5.132 / 2 = 22.6m3

Total:
11.05 + 22.6 = 33.68m3

Therefore complies as under 50m3

Materials

Velux rooflights

Tiles to match

Vertical tile hanging to match

Windows doubnle glazed to match

Drawing Number	2019/139	Sheet	1 of 1
Size	A1	Scale	1:50, 1:100

Project

Proposed details
September 2019

Job Title

26 Eigth Avenue
Lancing
West Sussex
BN15 9XD

Do Not scale from this drawing except for planning as photocopies will be subject to distortion
Drawings to be read in conjunction with all other Designers and structural engineers contract drawings and specifications: Any discrepancies must be brought to the attention of the Designer immediatialy.
The contractor must verify all dimensions by site measurement before ordering materials or manufacturing components
Substitute materials and products to those named will be acceptable if proven to be of equal or higher performance and not in conflict with other elements

M.J.Humphrey
Ltd

RICS cabe chartered association of building engineers

Mel Humphrey MRICS, MBEng
39 Northease Drive
Hove
East Sussex
BN3 8PQ

Mel@mjhumphrey.co.uk
07701055182

Adam Humphrey
9 Racton Road
Emsworth
Hampshire
PO10 7SY

Adam@mjhumphrey.co.uk
07812419142