Site Plan - 1:1250


10 0 10 20 30 40 50


SCALE 1: 1250 m


Site Plan - 1:500

5 0 5 10 15 20 25

SCALE 1: 500 m

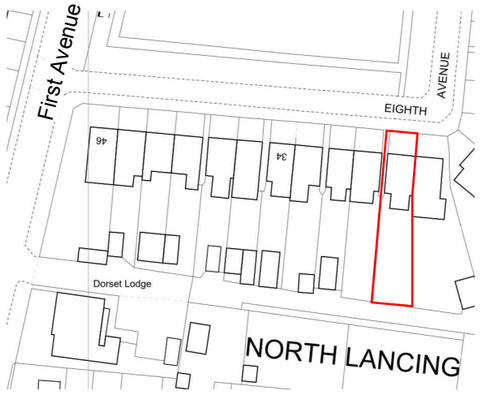

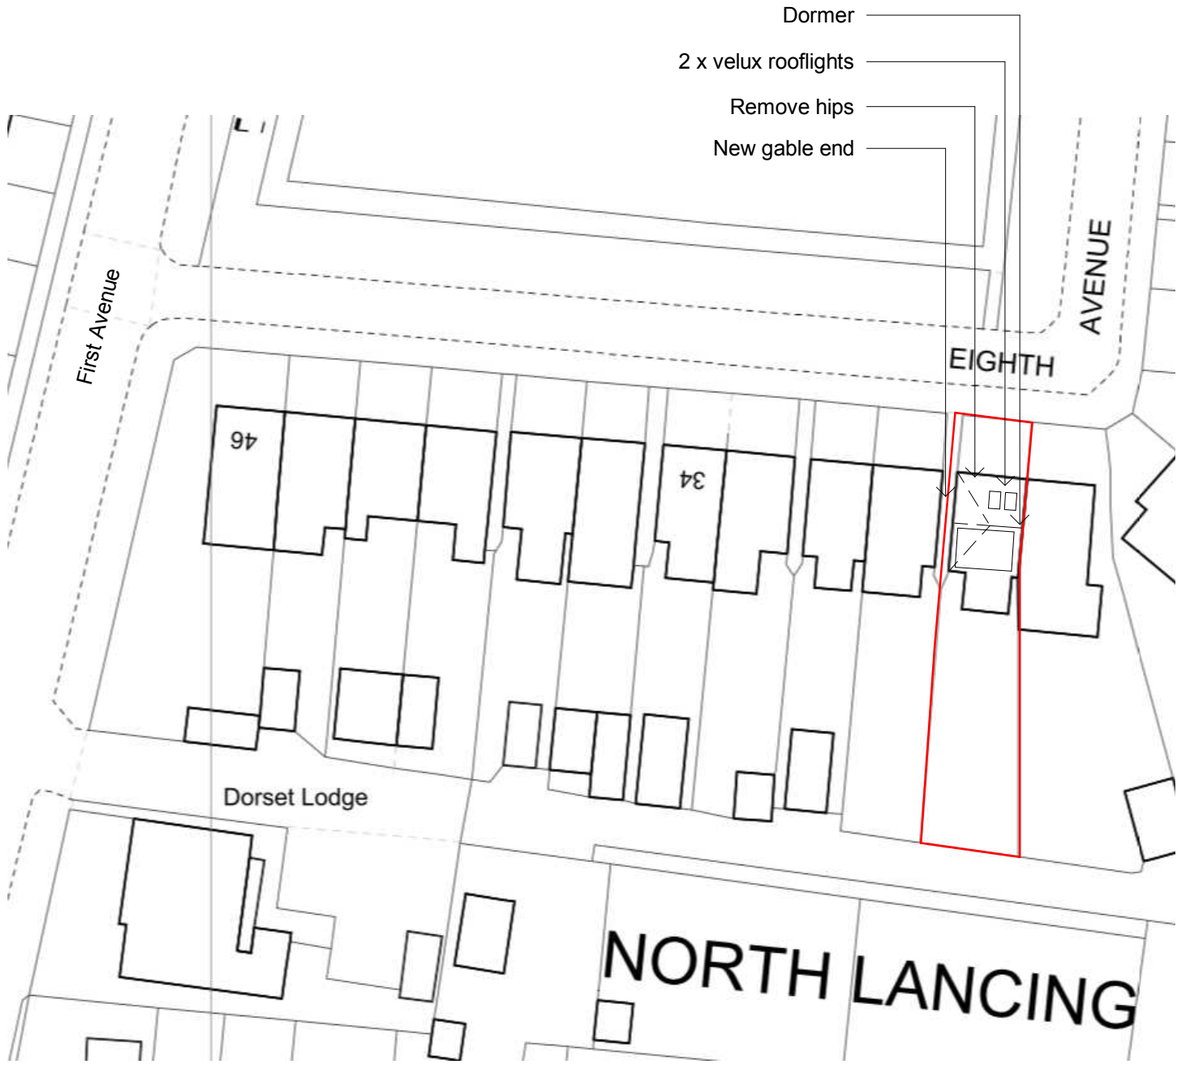

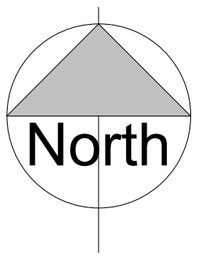

Revisions

Drawing Number	2019/139	Sheet	1 of 1
Size	A3	Scale	1:500, 1:1250

Project

Site Plan
October 2019

Job Title

26 Eigth Avenue
Lancing
West Sussex
BN15 9XD

Do Not scale from this drawing except for planning as photocopies will be subject to distortion
Drawings to be read in conjunction with all other architect's and structural engineers contract drawings and specifications:
Any discrepancies must be brought to the attention of the architect immediatialy
The contractor must verify all dimensions by site measurement before ordering materials or manufacturing components
Substitute materials and products to those named will be acceptable if proven to be of equal or higher performance and not in conflict with other elements

M. J. Humphrey

Design - Surveying - Planning

RICS cabe chartered association of building engineers

Mel Humphrey 07701055182

RICS C.Build E MCABE

39 Northease Drive
Hove
East Sussex
BN3 8PQ mel_humphrey_uk@yahoo.co.uk