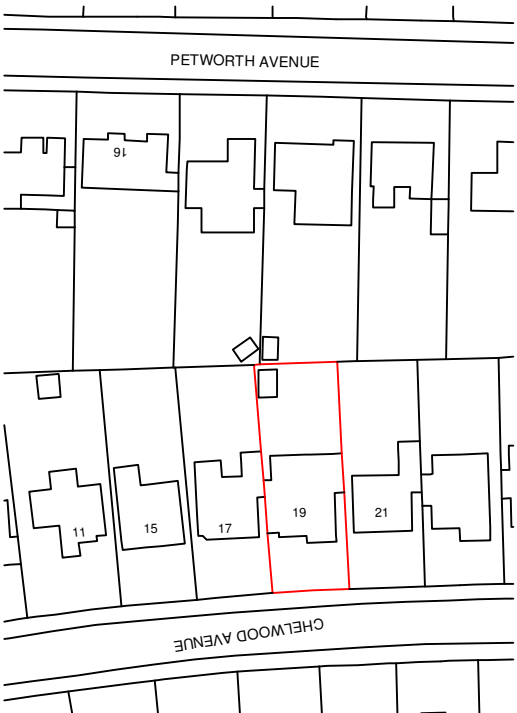


Your Home Plans Ltd Chichester Enterprise Centre, Terminus Road, Chichester, PO19 8FY 01243 908064 info@yourhomeplans.co.uk		19 Chelwood Goring-by-Sea West Sussex BN12 4QP	
Location Map			
Project Number: 19CEL-26		Drawing No L01	
Date: 4th June 2026			
Drawn By: Your Home Plans Ltd			
Checked By: JEG		Scale 1:1250 A4	