



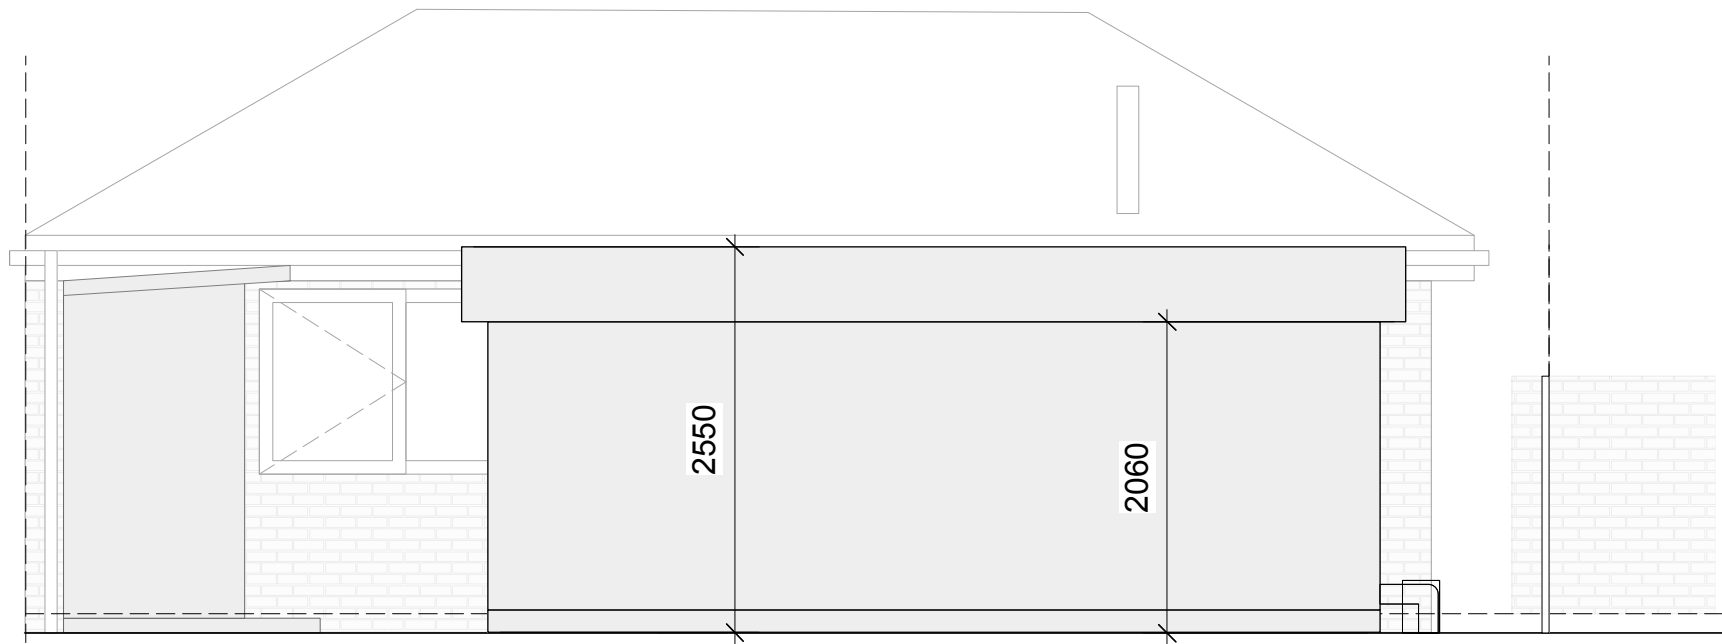

NORTH facing facade

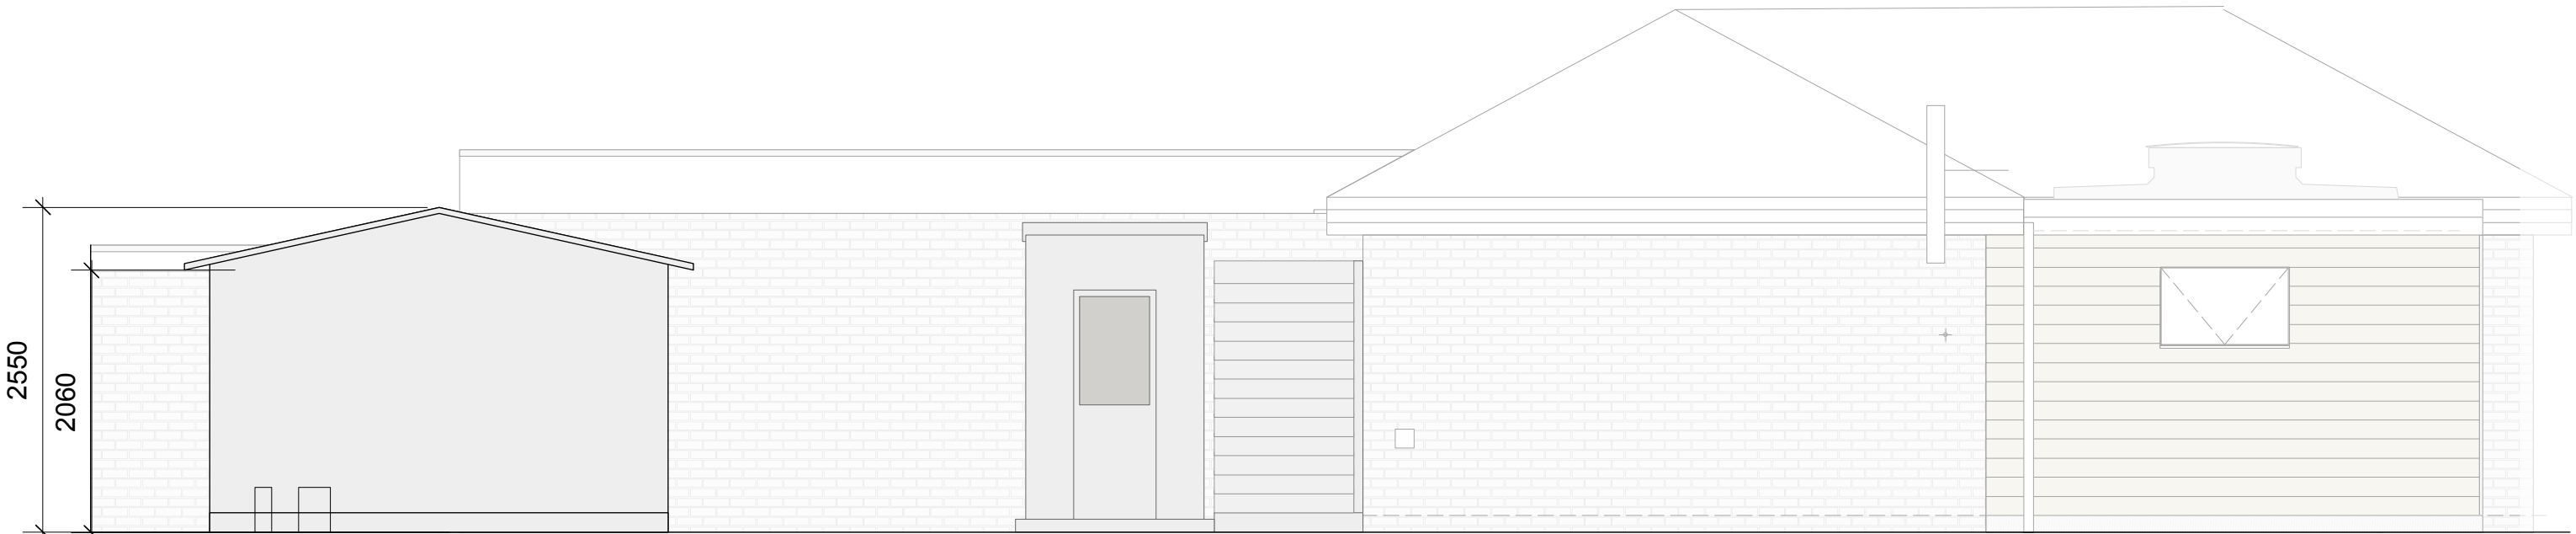

WEST facing facade

Revision:		
A: 2026.06.05 confirm scale for planning		
Client	:	Liz Rideal
Project	:	STUDIO, 16 Benbow Close, Shoreham-on-Sea
Drawing	:	EXISTING ELEVATIONS (north&west façade)
No	:	BCS - A1 - 03
Rev	:	A
Scale	:	1:50 @ A3
Drawn by	:	CW
Date	:	February 2026