



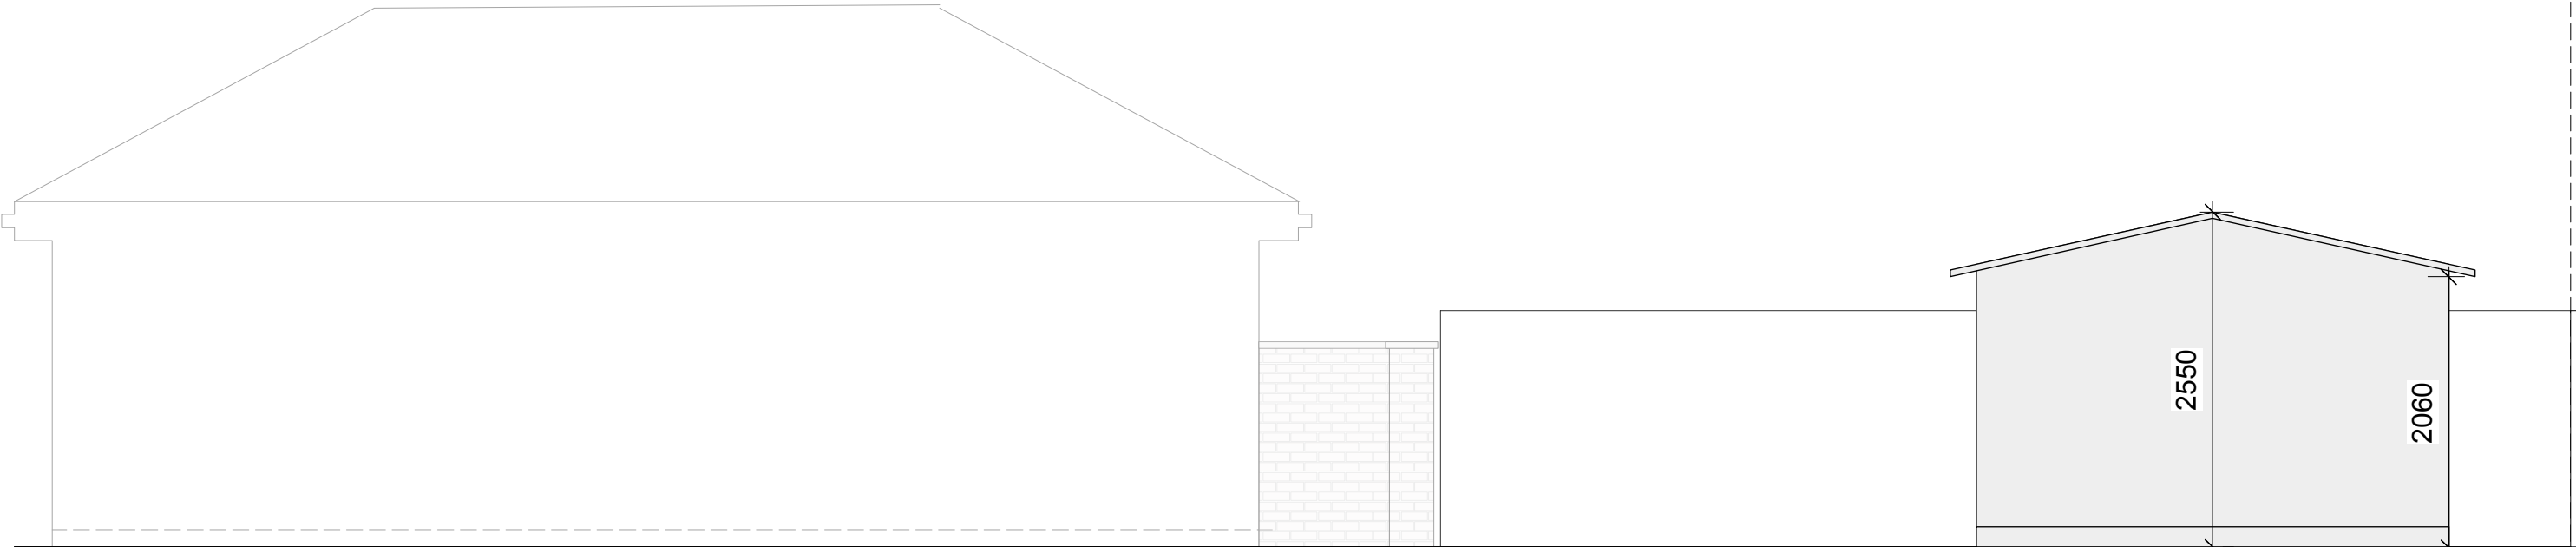

SOUTH facing facade



EAST facing wall/ shared with neighbour

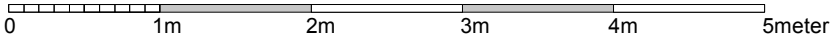

Revision:	
A: 2026.06.05 confirm scale for planning	
Client	: Liz Rideal
Project	: STUDIO, 16 Benbow Close, Shoreham-on-Sea
Drawing	: EXISTING ELEVATIONS (south & east façade)
No	: BCS - A1 - 04
Rev	: A
Scale	: 1:50 @ A3
Drawn by	: CW
Date	: February 2026