
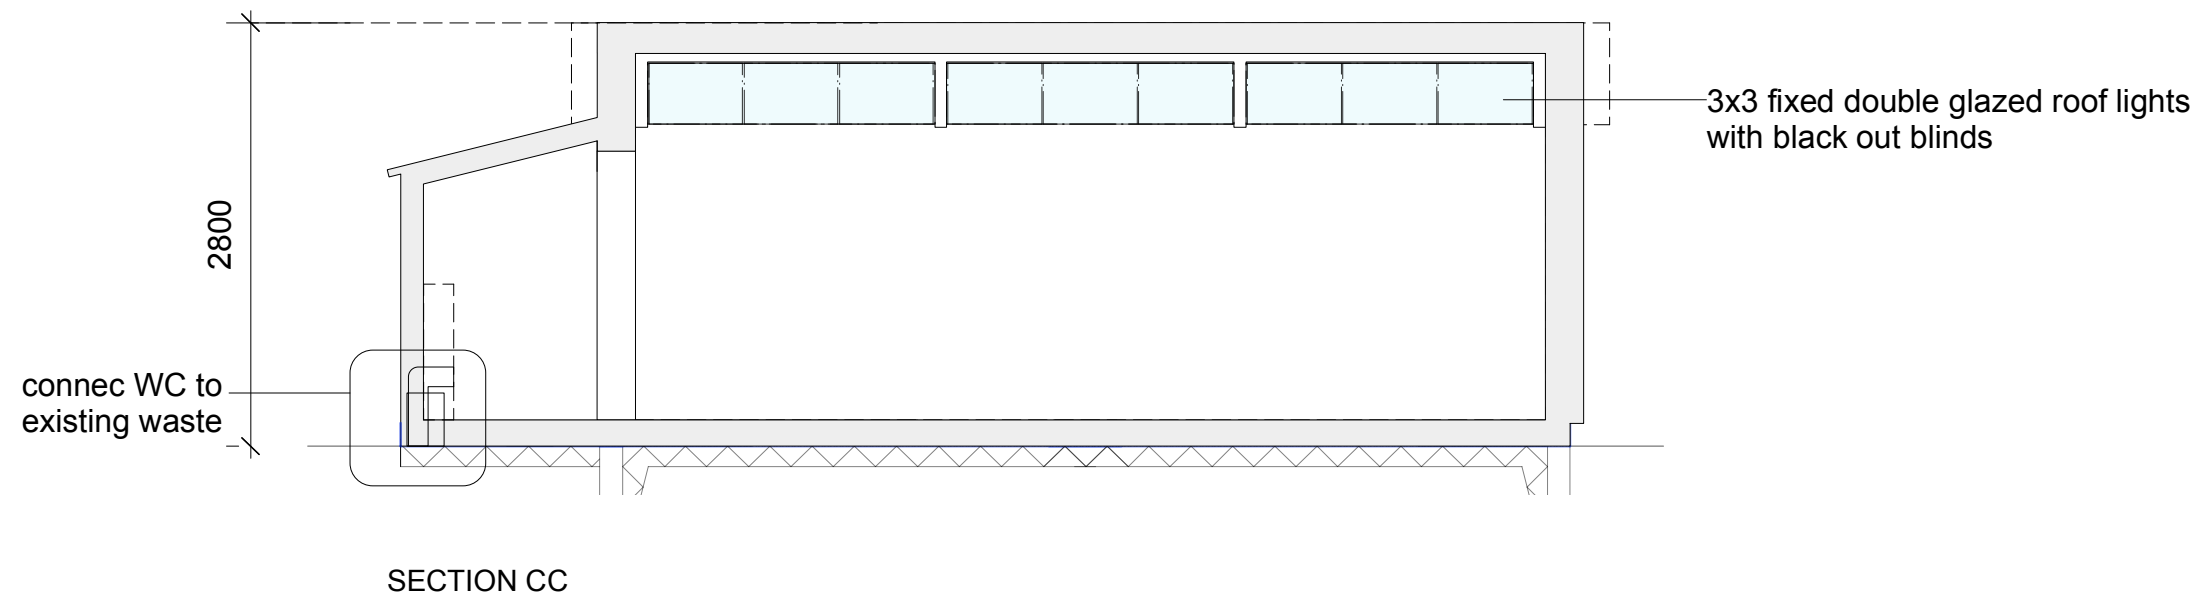


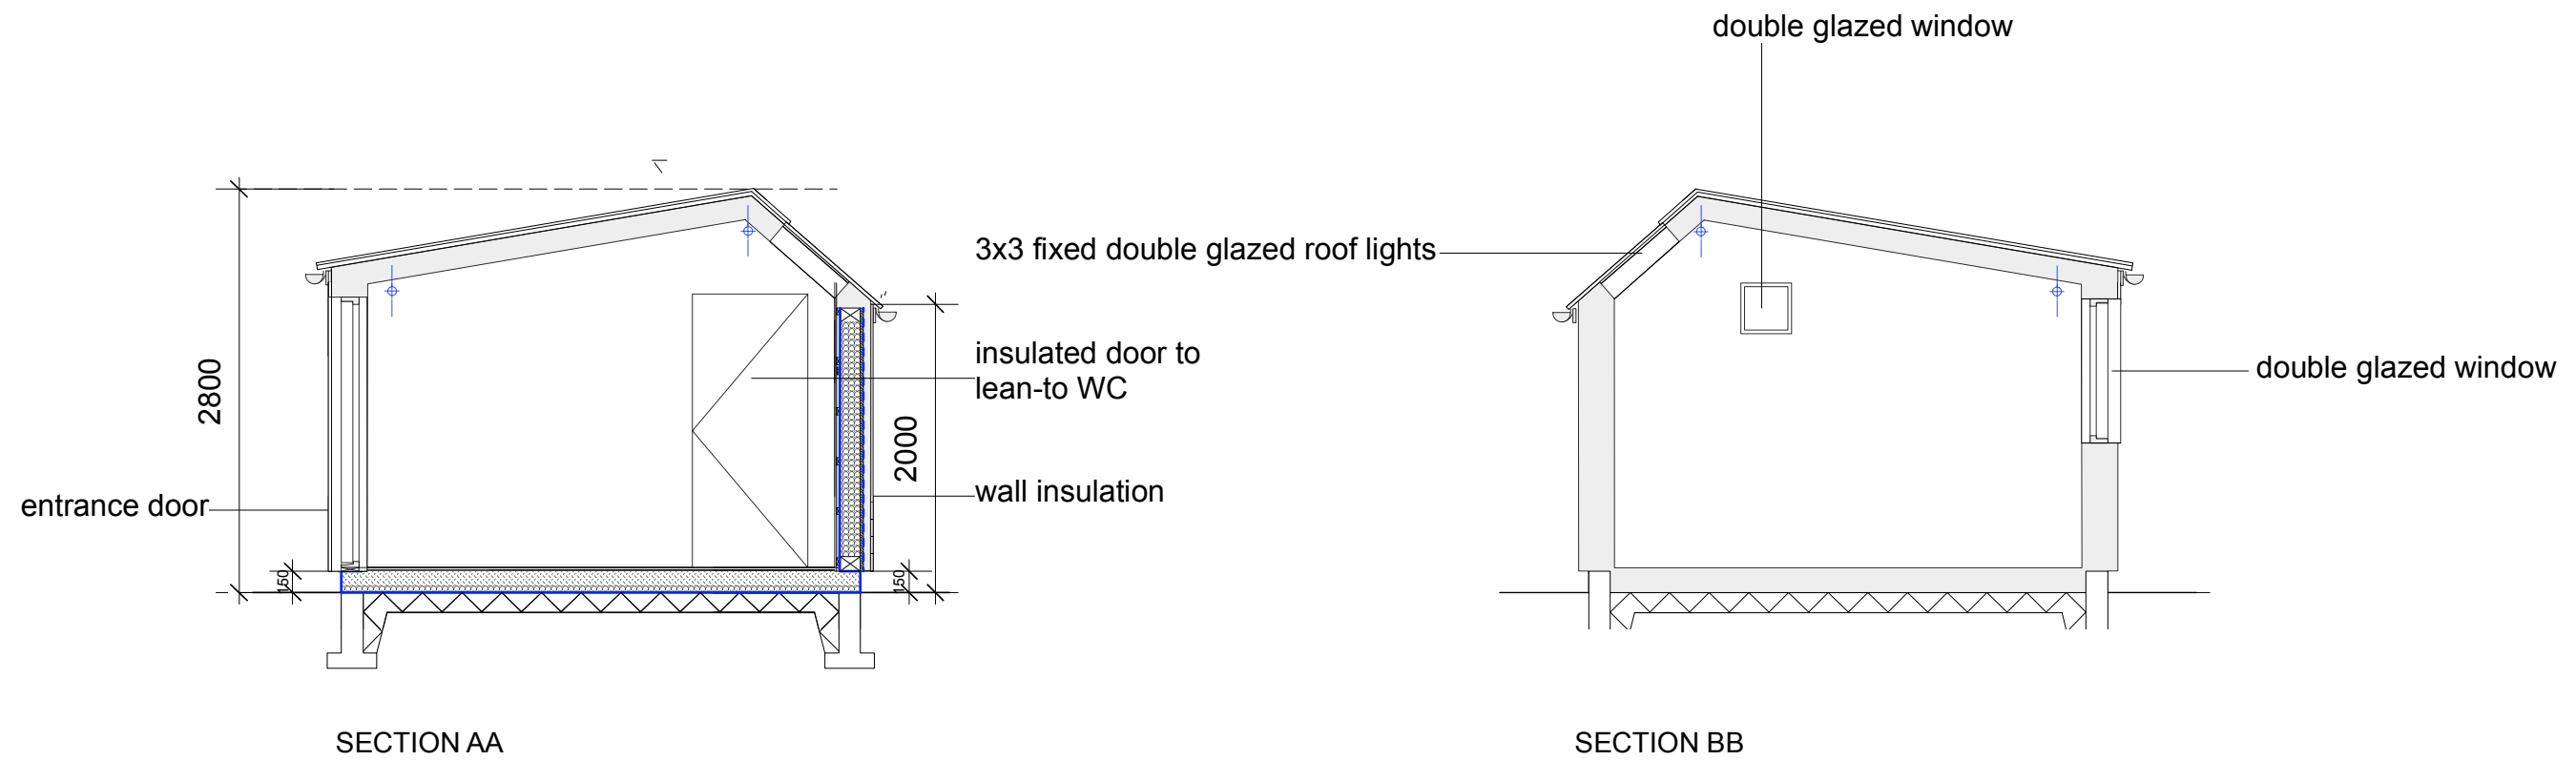

Revision:
A: 2026.06.05 confirm scale for planning

Client	: Liz Rideal
Project	: STUDIO, 16 Benbow Close, Shoreham-on-Sea
Drawing	: PROPOSED SECTIONS AA & BB
No	: BCS - A1 - 06
Rev	: A
Scale	: 1:50 @ A3
Drawn by	: CW
Date	: February 2026

lavina:design

Caroline Wigart : nina@wigart.com : +44(0)207 7316493 : +44(0)7771 806703
44 Doria Road : London : SW6 4UG : United Kingdom

0 1m 2m 3m 4m 5meter