



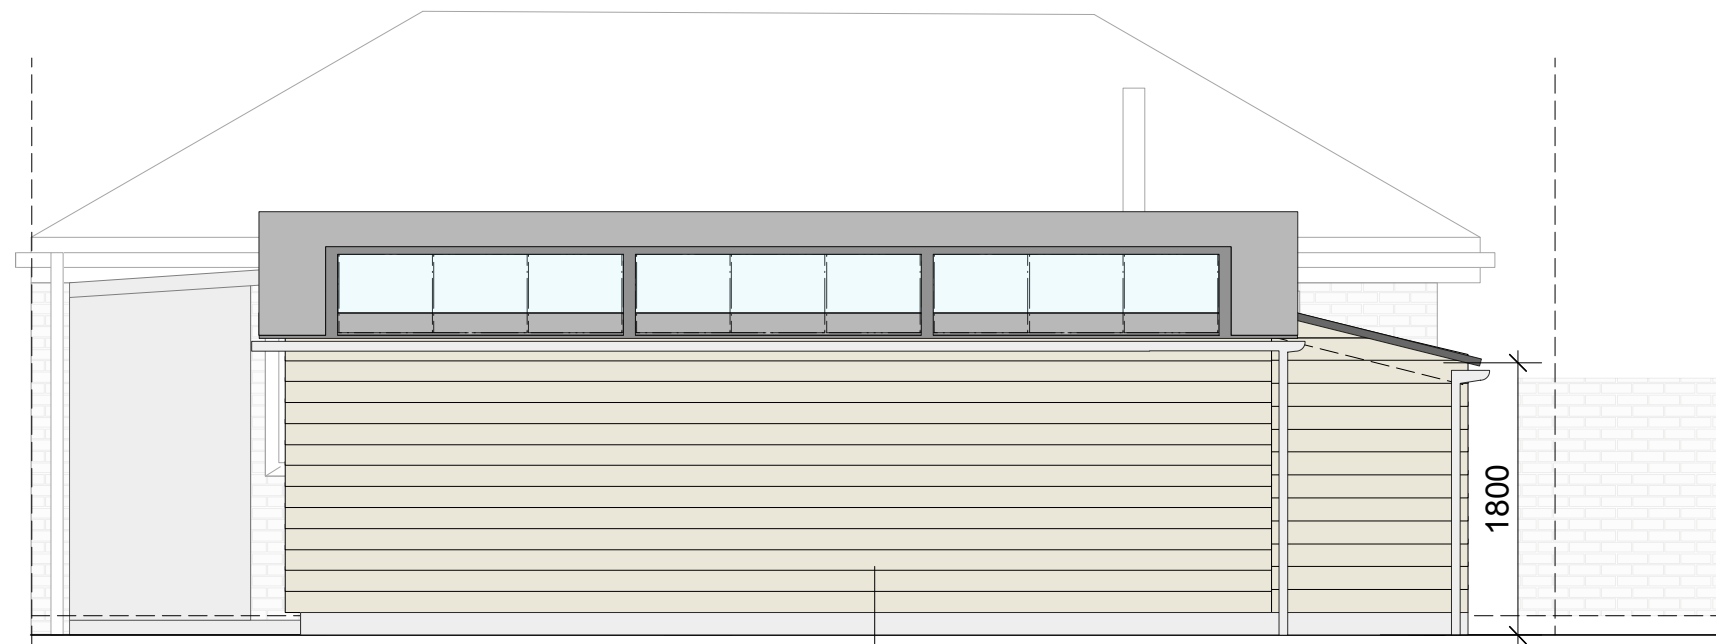

NORTH facing facade

Hardie plank cladding, to match
main house and installed to
manufacturers direction

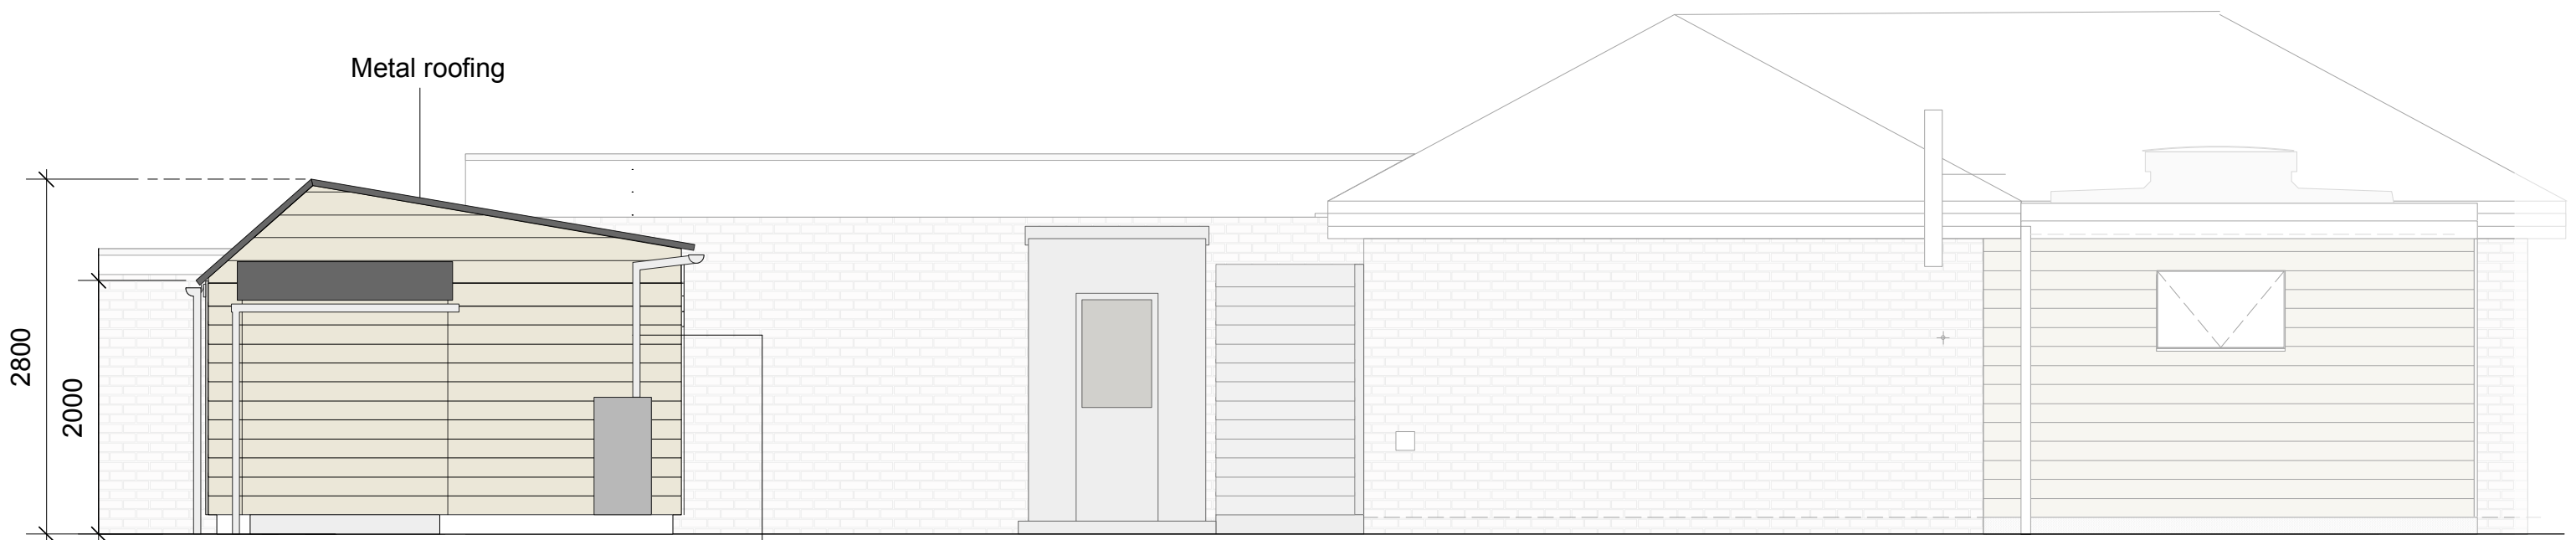

WEST facing facade

Galeco 120x33mm galvanised
steel gutters and down pipes

Revision:
A: 2026.06.05 confirm scale for planning

Client	:	Liz Rideal
Project	:	STUDIO, 16 Benbow Close, Shoreham-on-Sea
Drawing	:	PROPOSED ELEVATIONS (north & west facade)
No	:	BCS - A1 - 07
Rev	:	A
Scale	:	1:50 @ A3
Drawn by	:	CW
Date	:	February 2026

0 1m 2m 3m 4m 5meter

lavina:design

Caroline Wigart : nina@wigart.com : +44(0)207 7316493 : +44(0)7771 806703
44 Doria Road : London : SW6 4UG : United Kingdom