



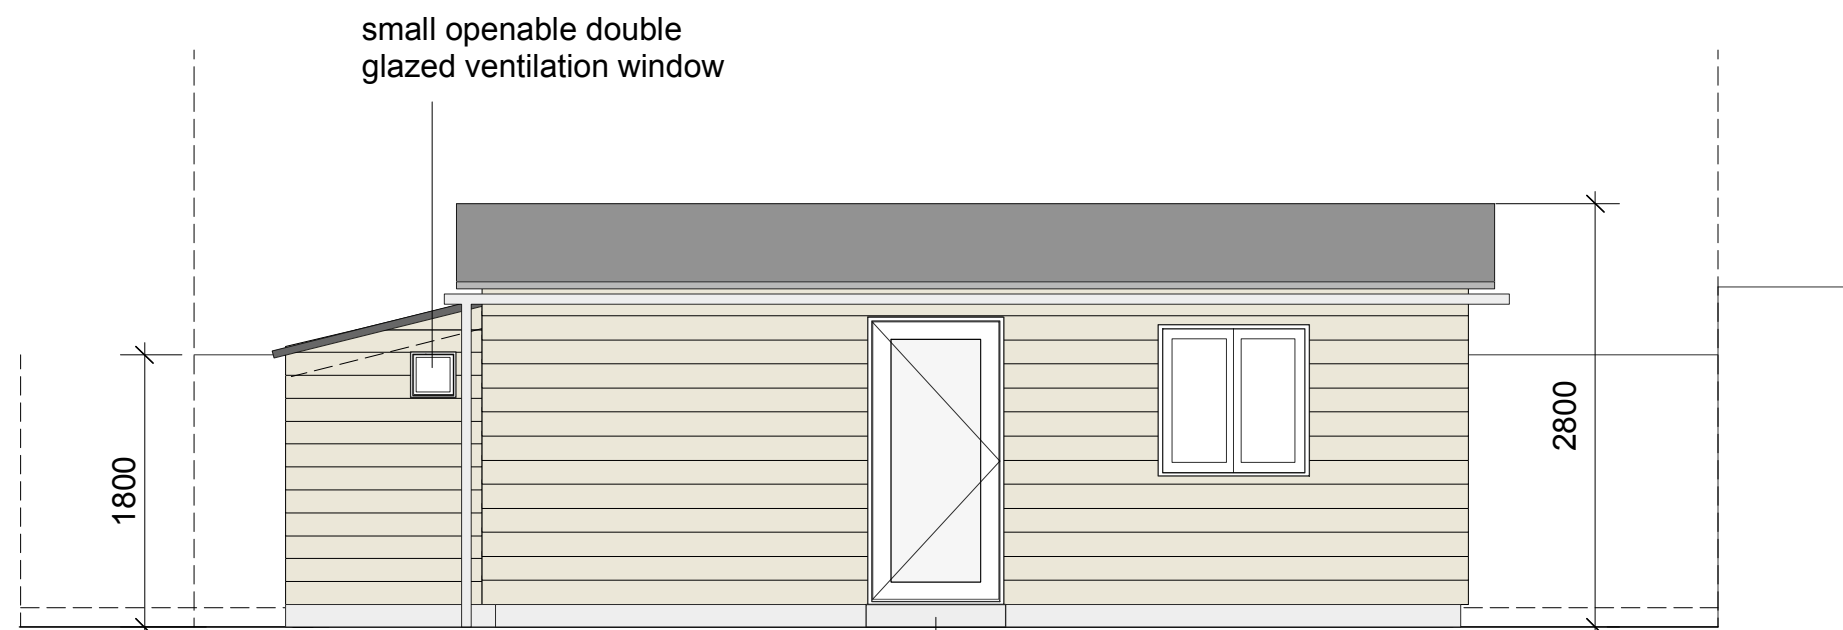

SOUTH facing facade

cement step to
match main house

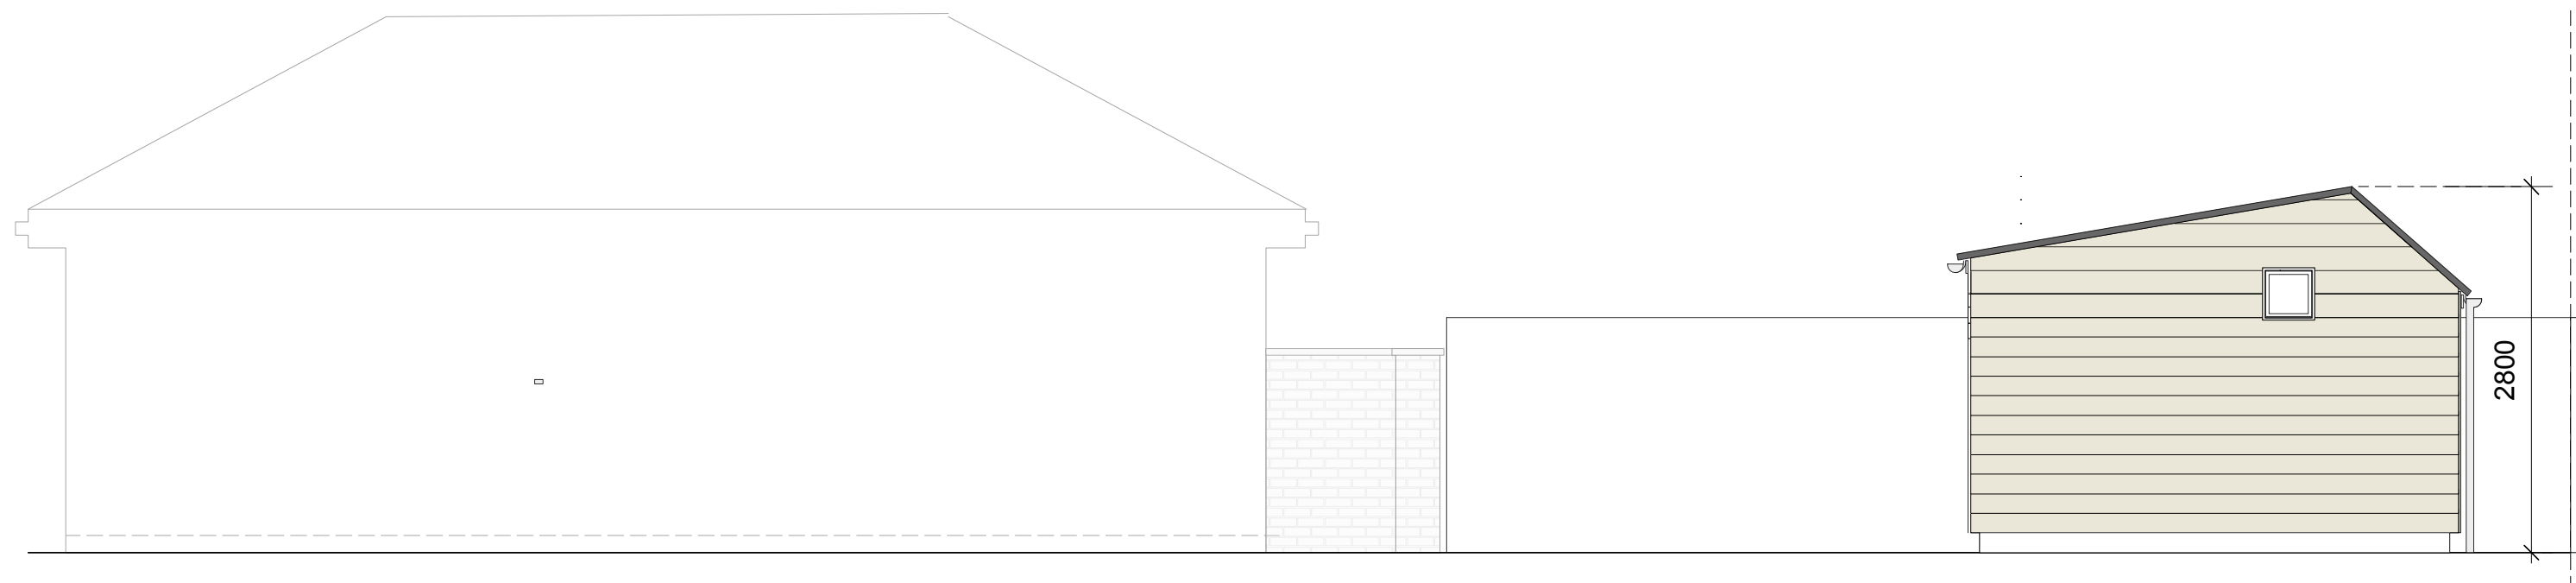

EAST facing wall/ shared with neighbour

Revision:
A: 2026.06.05 confirm scale for planning

Client	: Liz Rideal
Project	: STUDIO, 16 Benbow Close, Shoreham-on-Sea
Drawing	: PROPOSED ELEVATIONS(south & east facade)
No	: BCS - A1 - 08
Rev	: A
Scale	: 1:50 @ A3
Drawn by	: CW
Date	: February 2026

