




0m 50m

Holmbush Close, Shoreham-by-Sea, BN43 6TT

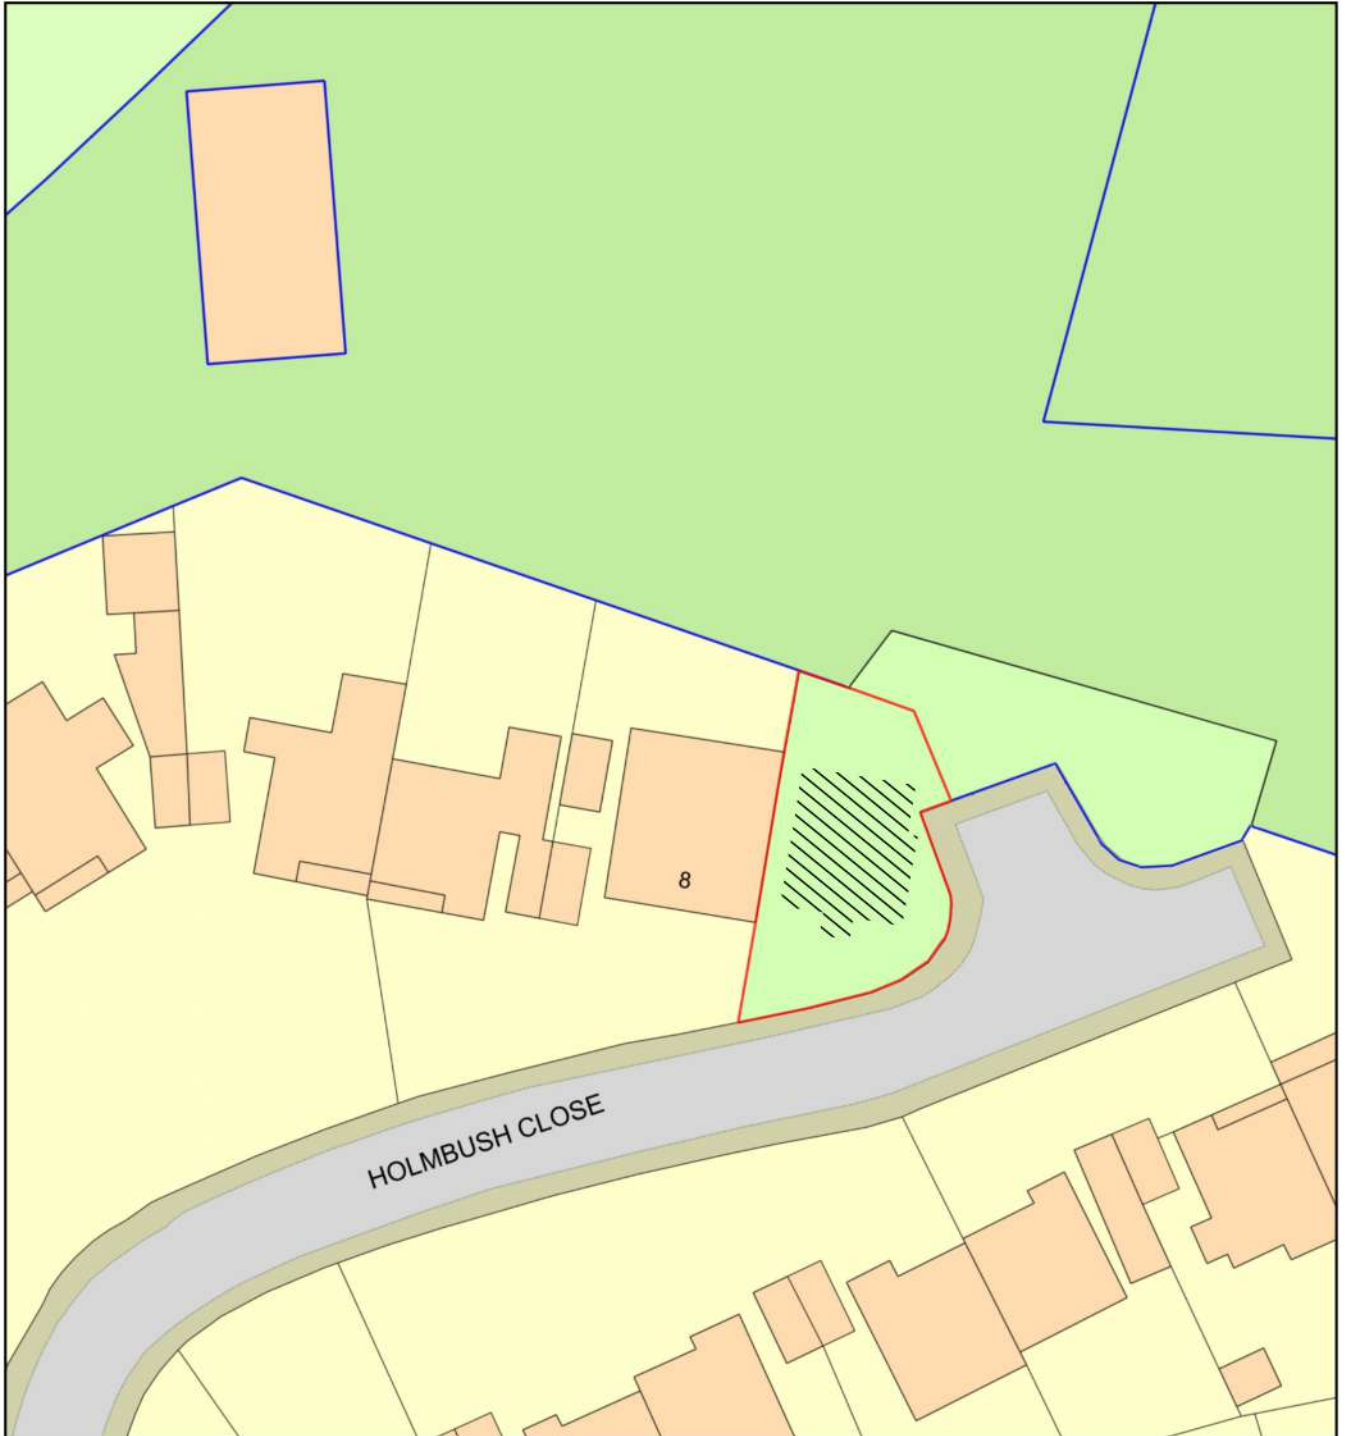

BLOCK PLAN B

Scale 1:500 @ A4 - APR '26 - DRAWING NO. BLOCK PLAN B

WKA - 07768 948051 - TEAM@WKA.ORG.UK