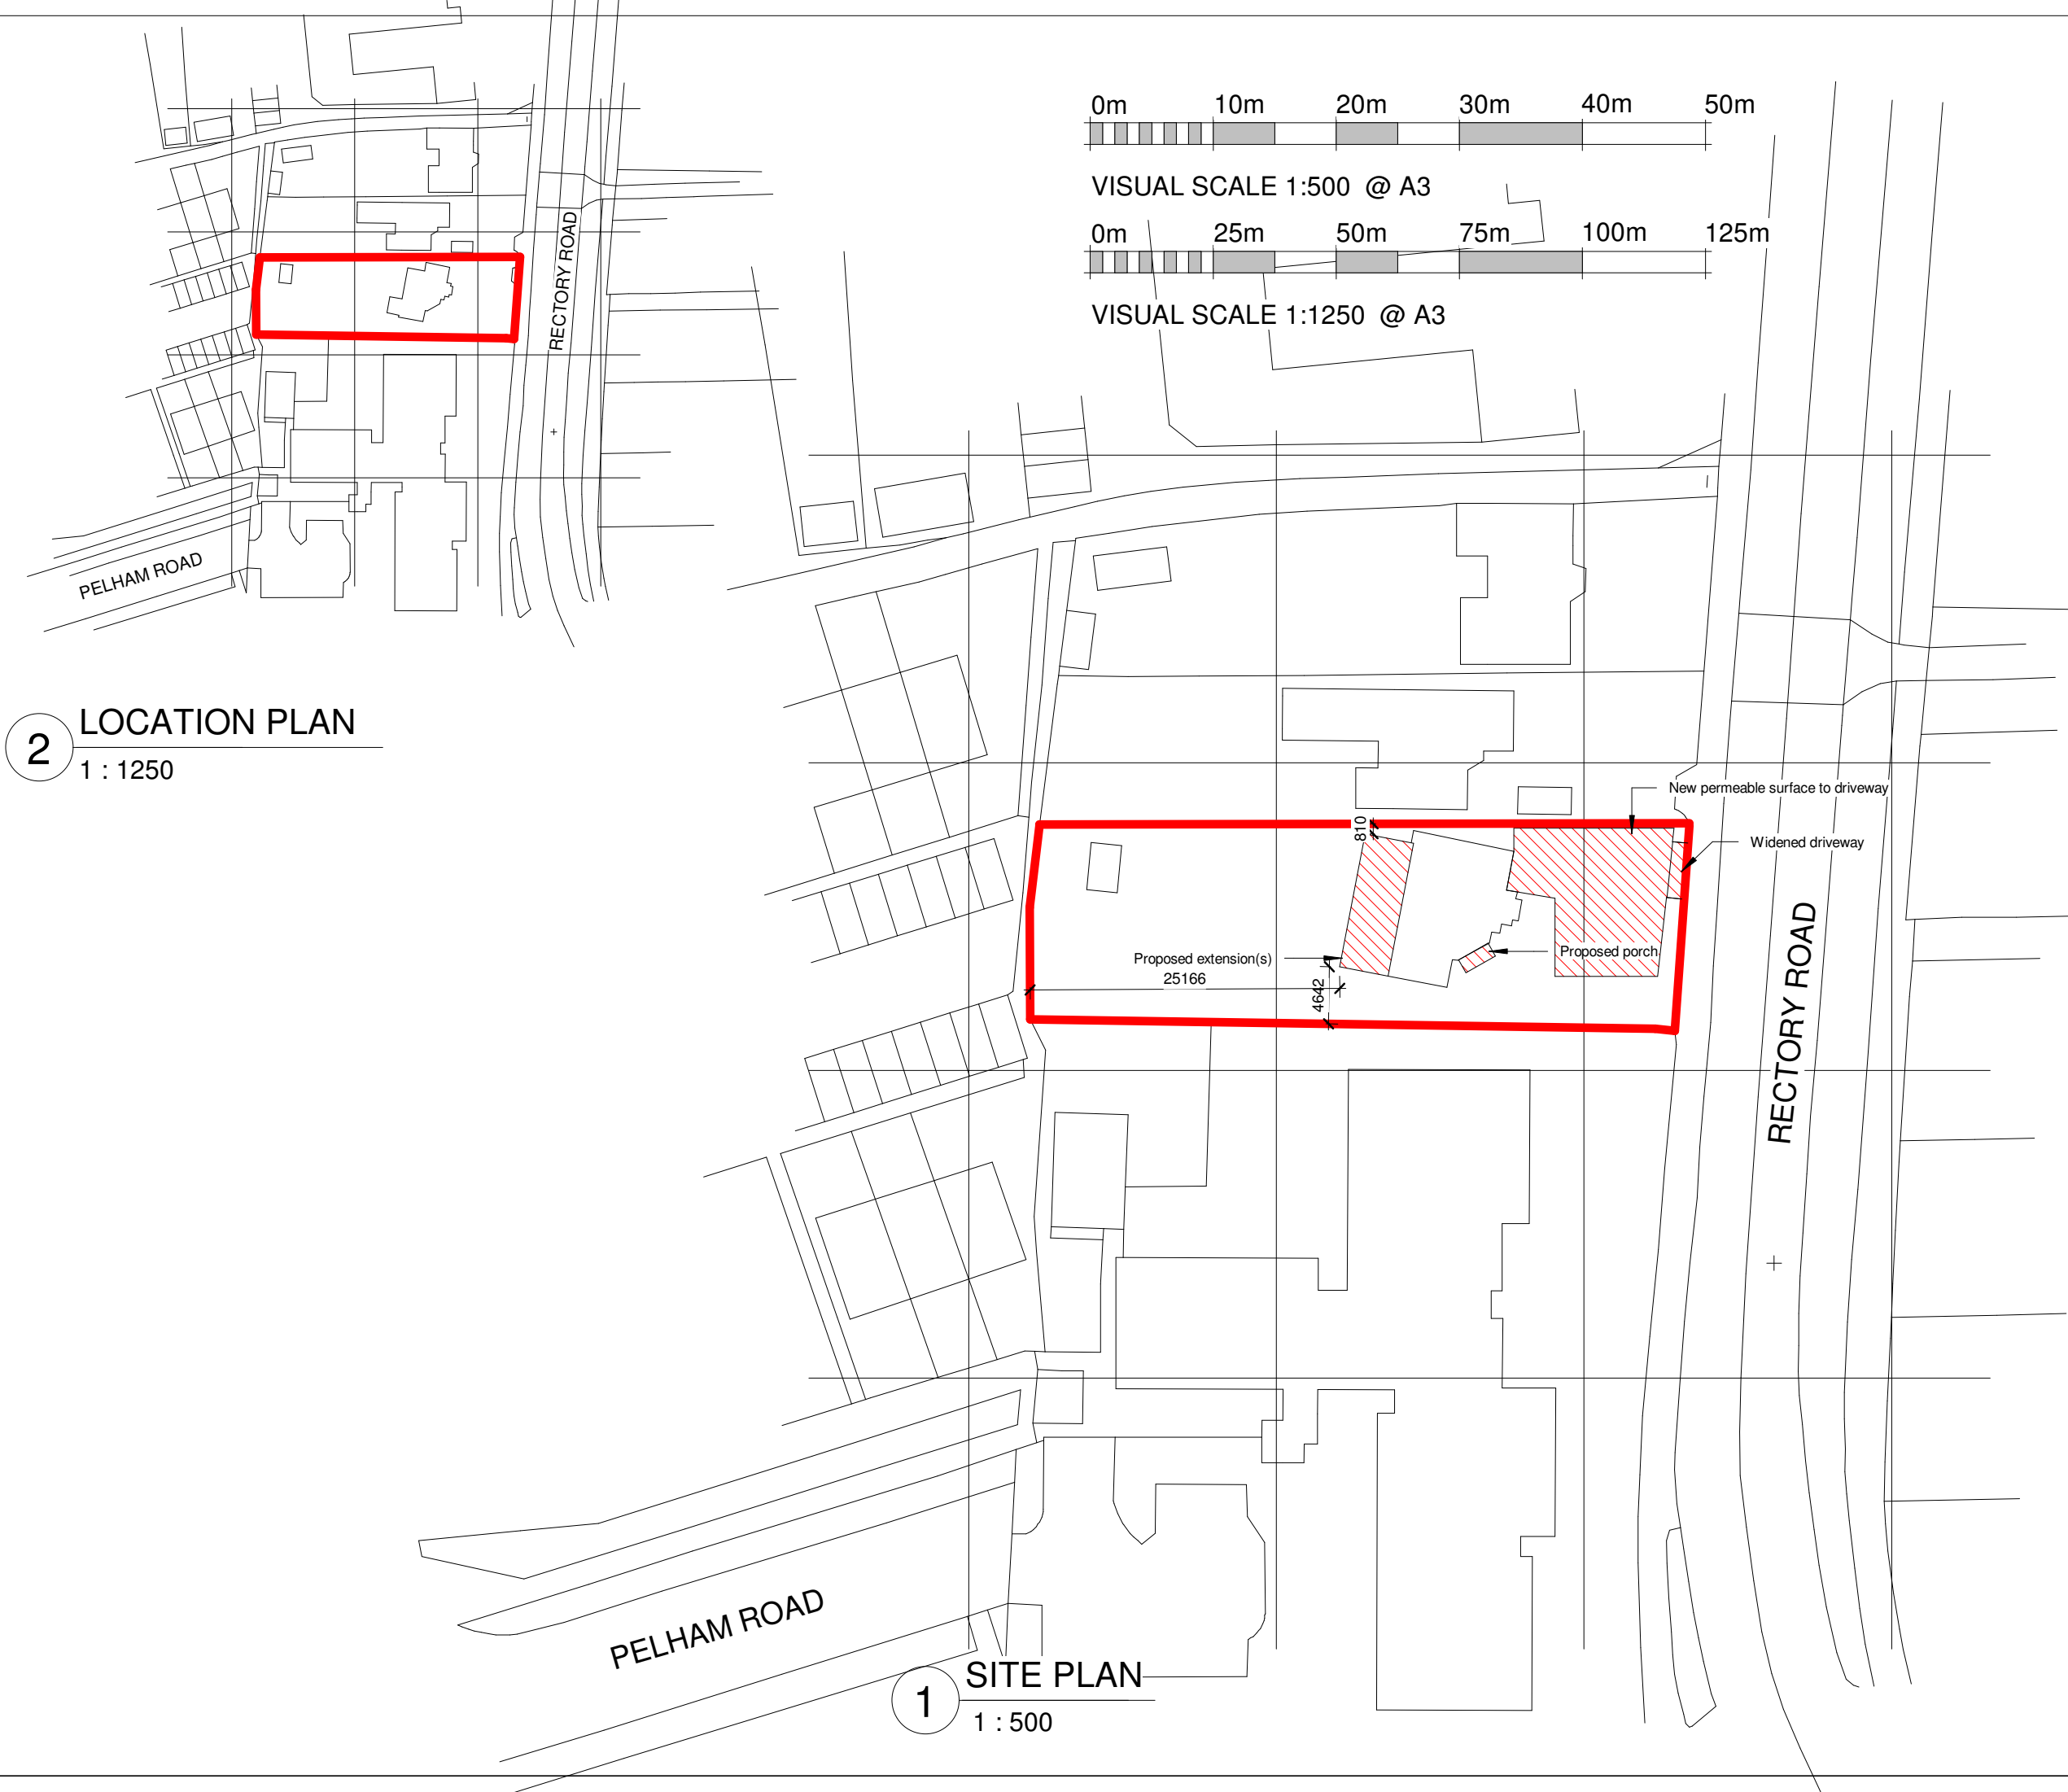


**KRONA
DESIGN**

ARCHITECTURAL DESIGN & DRAFTING
4 Union Place | Worthing | BN11 1LG
info@kronadesign.co.uk | kronadesign.co.uk
Tel: 01903 256150 Mob: 07827 994111

PROJECT
**Proposed
Extensions &
Alterations**

ADDRESS
**79 Rectory Road
Worthing
West Sussex**

TITLE
Site & Location Plan

CLIENT
Martin Rowland

DRAWN	STATUS	DATE
JLB	Design	21/10/22

SCALE (@ A3)	PROJECT NUMBER
As indicated	KD.1386

DRAWING NUMBER	REV
A.001	B

© KRONA DESIGN