


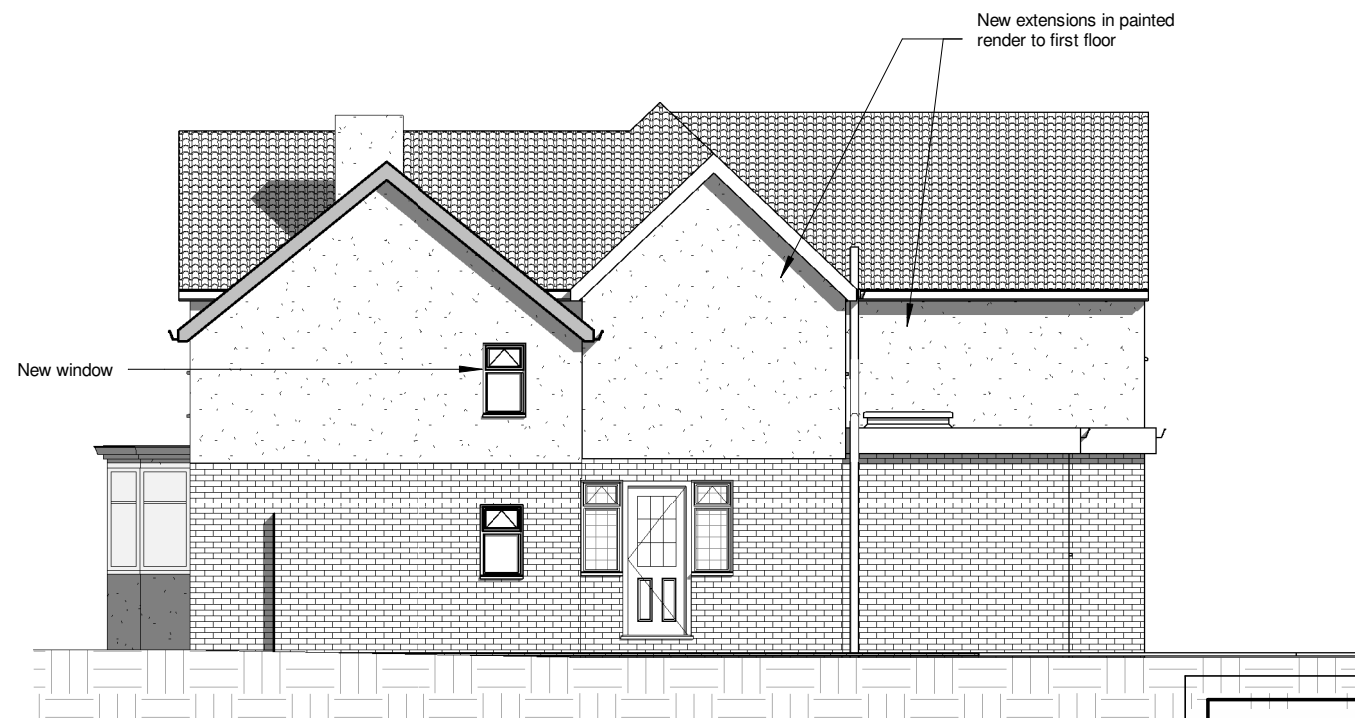

1 ELEVATION FACING EAST
1 : 100




2 ELEVATION FACING NORTH
1 : 100



3 ELEVATION FACING WEST
1 : 100



4 ELEVATION FACING SOUTH
1 : 100

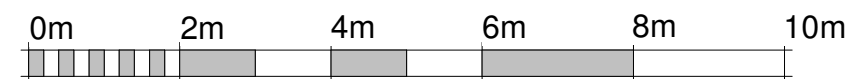

VISUAL SCALE 1:100 @ A3

ARCHITECTURAL DESIGN & DRAFTING
4 Union Place | Worthing | BN11 1LG
info@kronadesign.co.uk | kronadesign.co.uk
Tel: 01903 256150 Mob: 07827 994111

PROJECT		
Proposed Extensions & Alterations		
ADDRESS		
79 Rectory Road Worthing West Sussex		
TITLE		
Proposed Elevations		
CLIENT		
Martin Rowland		
DRAWN	STATUS	DATE
JLB	Design	27/10/22
SCALE (@ A3)		PROJECT NUMBER
1 : 100		KD.1386
DRAWING NUMBER		REV
A.201		C

© KRONA DESIGN