

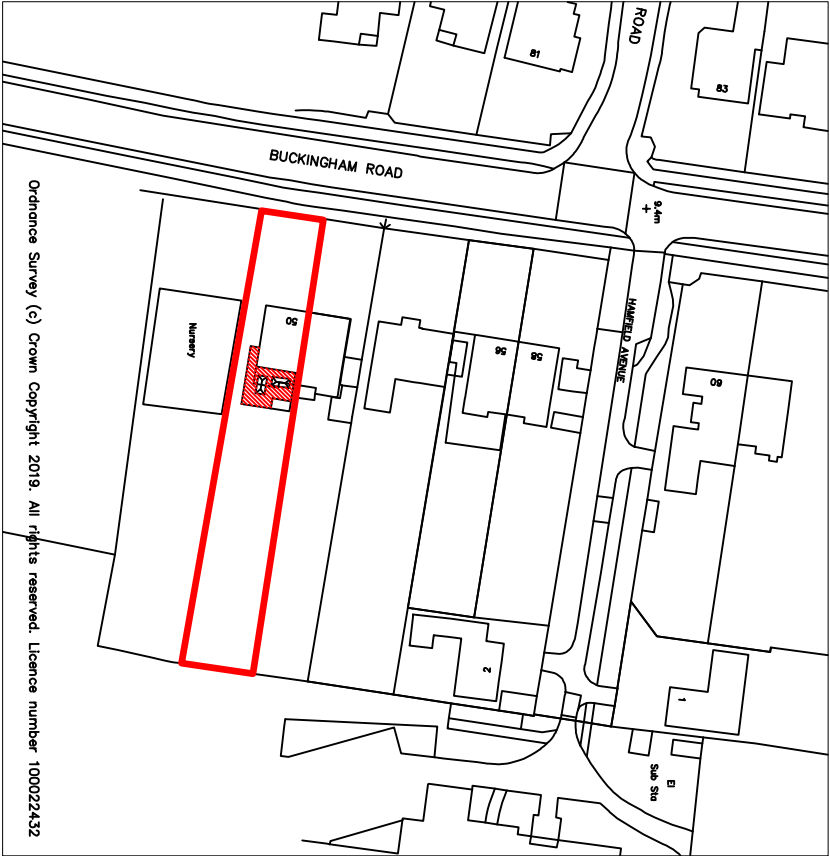



proposed hatched red

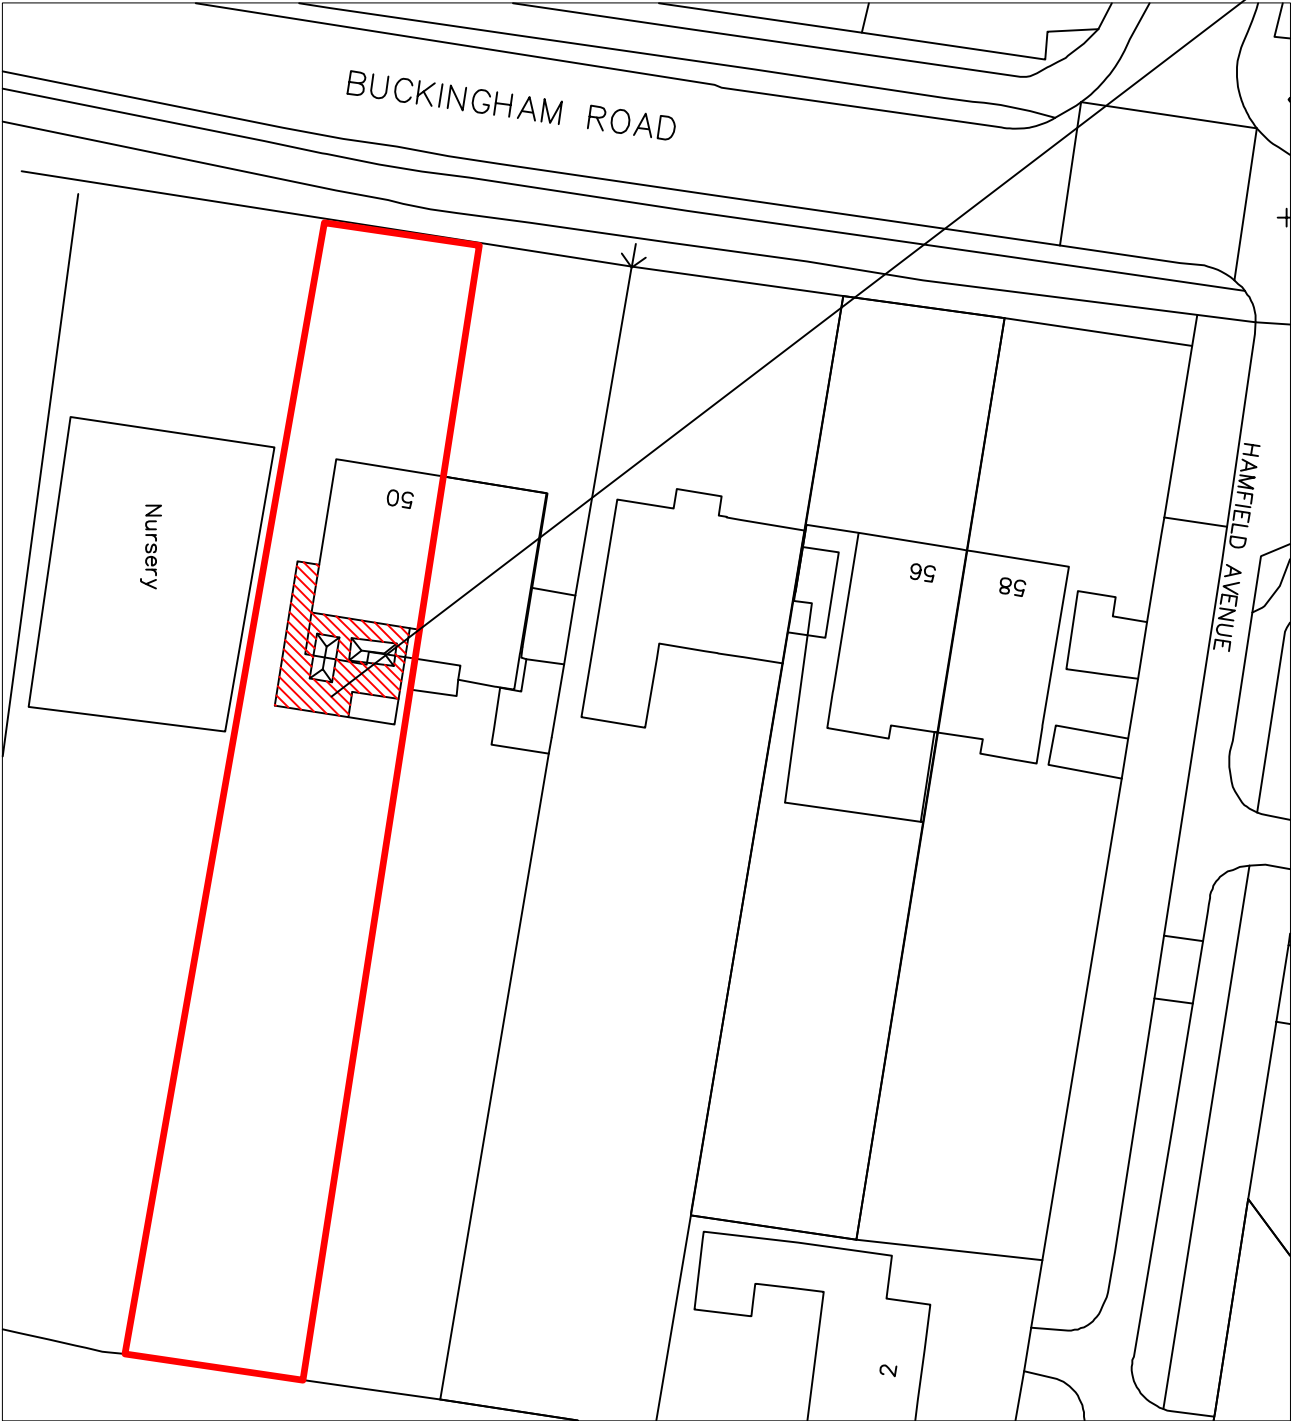

# Location PLAN 1:1250

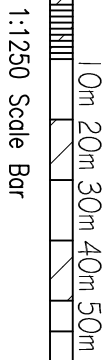

1:1250 Scale Bar

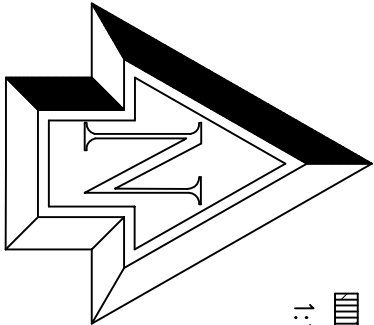

Note: All dimensions to be checked on site.

Copyright of:

**B.J.W.**

Architectural & Planning Services  
7 Erringham Rd  
Shoreham By Sea  
West Sussex  
BN43 5NQ  
01273 441009  
07856899101  
e-mail: denw@bjwarchitectural.co.uk  
website: bjwarchitectural.co.uk

Project:

Proposed works at:  
50 buckingham rd shoreham

Title:

BLOCK & Location PLAN

Client:

Scale:

1:500, 1:1250 @ A3 paper size

Date:

30.3.2026

Drawn:


B.J.W.

Dwg. No.

04

Rev'n

# BLOCK PLAN 1:500

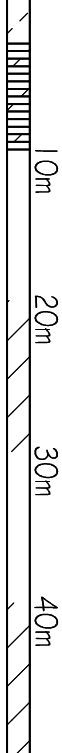

1:500 Scale Bar

