

VISUAL SCALE 1:100 @ A2

DO NOT SCALE
ALL QUERIES REGARDING DIMENSIONS/SETTING OUT TO BE DIRECTED TO ARCHITECT

THIS DRAWING IS TO BE READ IN CONJUNCTION WITH THE ARCHITECT'S SPECIFICATION

THIS DRAWING REMAINS WITHIN THE COPYRIGHT OF THE ARCHITECT

ALL DRAWINGS MUST BE READ IN CONJUNCTION WITH THE STRUCTURAL ENGINEER'S DRAWING PACKAGE

SUBJECT TO BCO COMMENTS


PLEASE REFER TO THE STRUCTURAL ENGINEER'S DRAWINGS FOR ALL STRUCTURAL DESIGN AND SPECIFICATIONS

PLANNING CONDITIONS:
CONTRACTOR TO NOTE ALL PLANNING CONDITIONS OF PLANNING APPROVAL. ADVISE ARCHITECT OF ANY POSSIBLE CONFLICTS OR DEVIATIONS IN WRITING AS EARLY AS POSSIBLE.

PLEASE NOTE:
ALL DRAWINGS TO BE READ IN CONJUNCTION WITH THE DESIGN AND ACCESS STATEMENT AND ALL OTHER RELEVANT REPORTS ASSOCIATED WITH THE PLANNING SUBMISSION.



1 ELEVATION FACING EAST
1 : 100

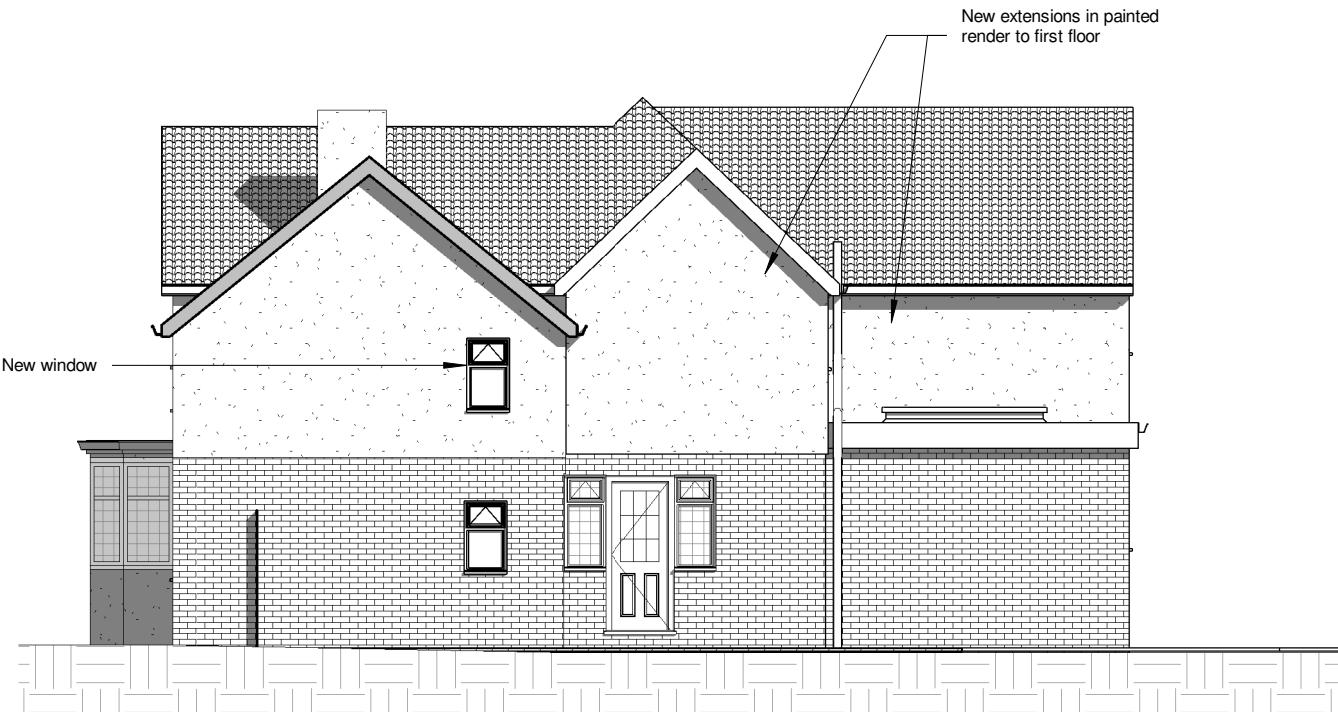

2 ELEVATION FACING NORTH
1 : 100



3 ELEVATION FACING WEST
1 : 100



4 ELEVATION FACING SOUTH
1 : 100



info@kronadesign.co.uk
kronadesign.co.uk
01903 256150

PROJECT
Proposed Extensions & Alterations

ADDRESS
79 Rectory Road
Worthing
West Sussex

TITLE
Proposed Elevations

CLIENT
Martin Rowland

DRAWN Author Design	STATUS Author Design	DATE 27/10/22
SCALE (@ A2) 1 : 100	PROJECT NUMBER KD.1386	
DRAWING NUMBER A.201		REV D